SOUTH AUSTRALIAN MOTOR SPORT ACT 1984 AS AMENDED

Boundary of the declared area
Hundred of Adelaide
County of Adelaide

The boundary of the declared area is shown

Town Acre shown as ..... T.A 356

Certified Correct

.....
Surveyor General

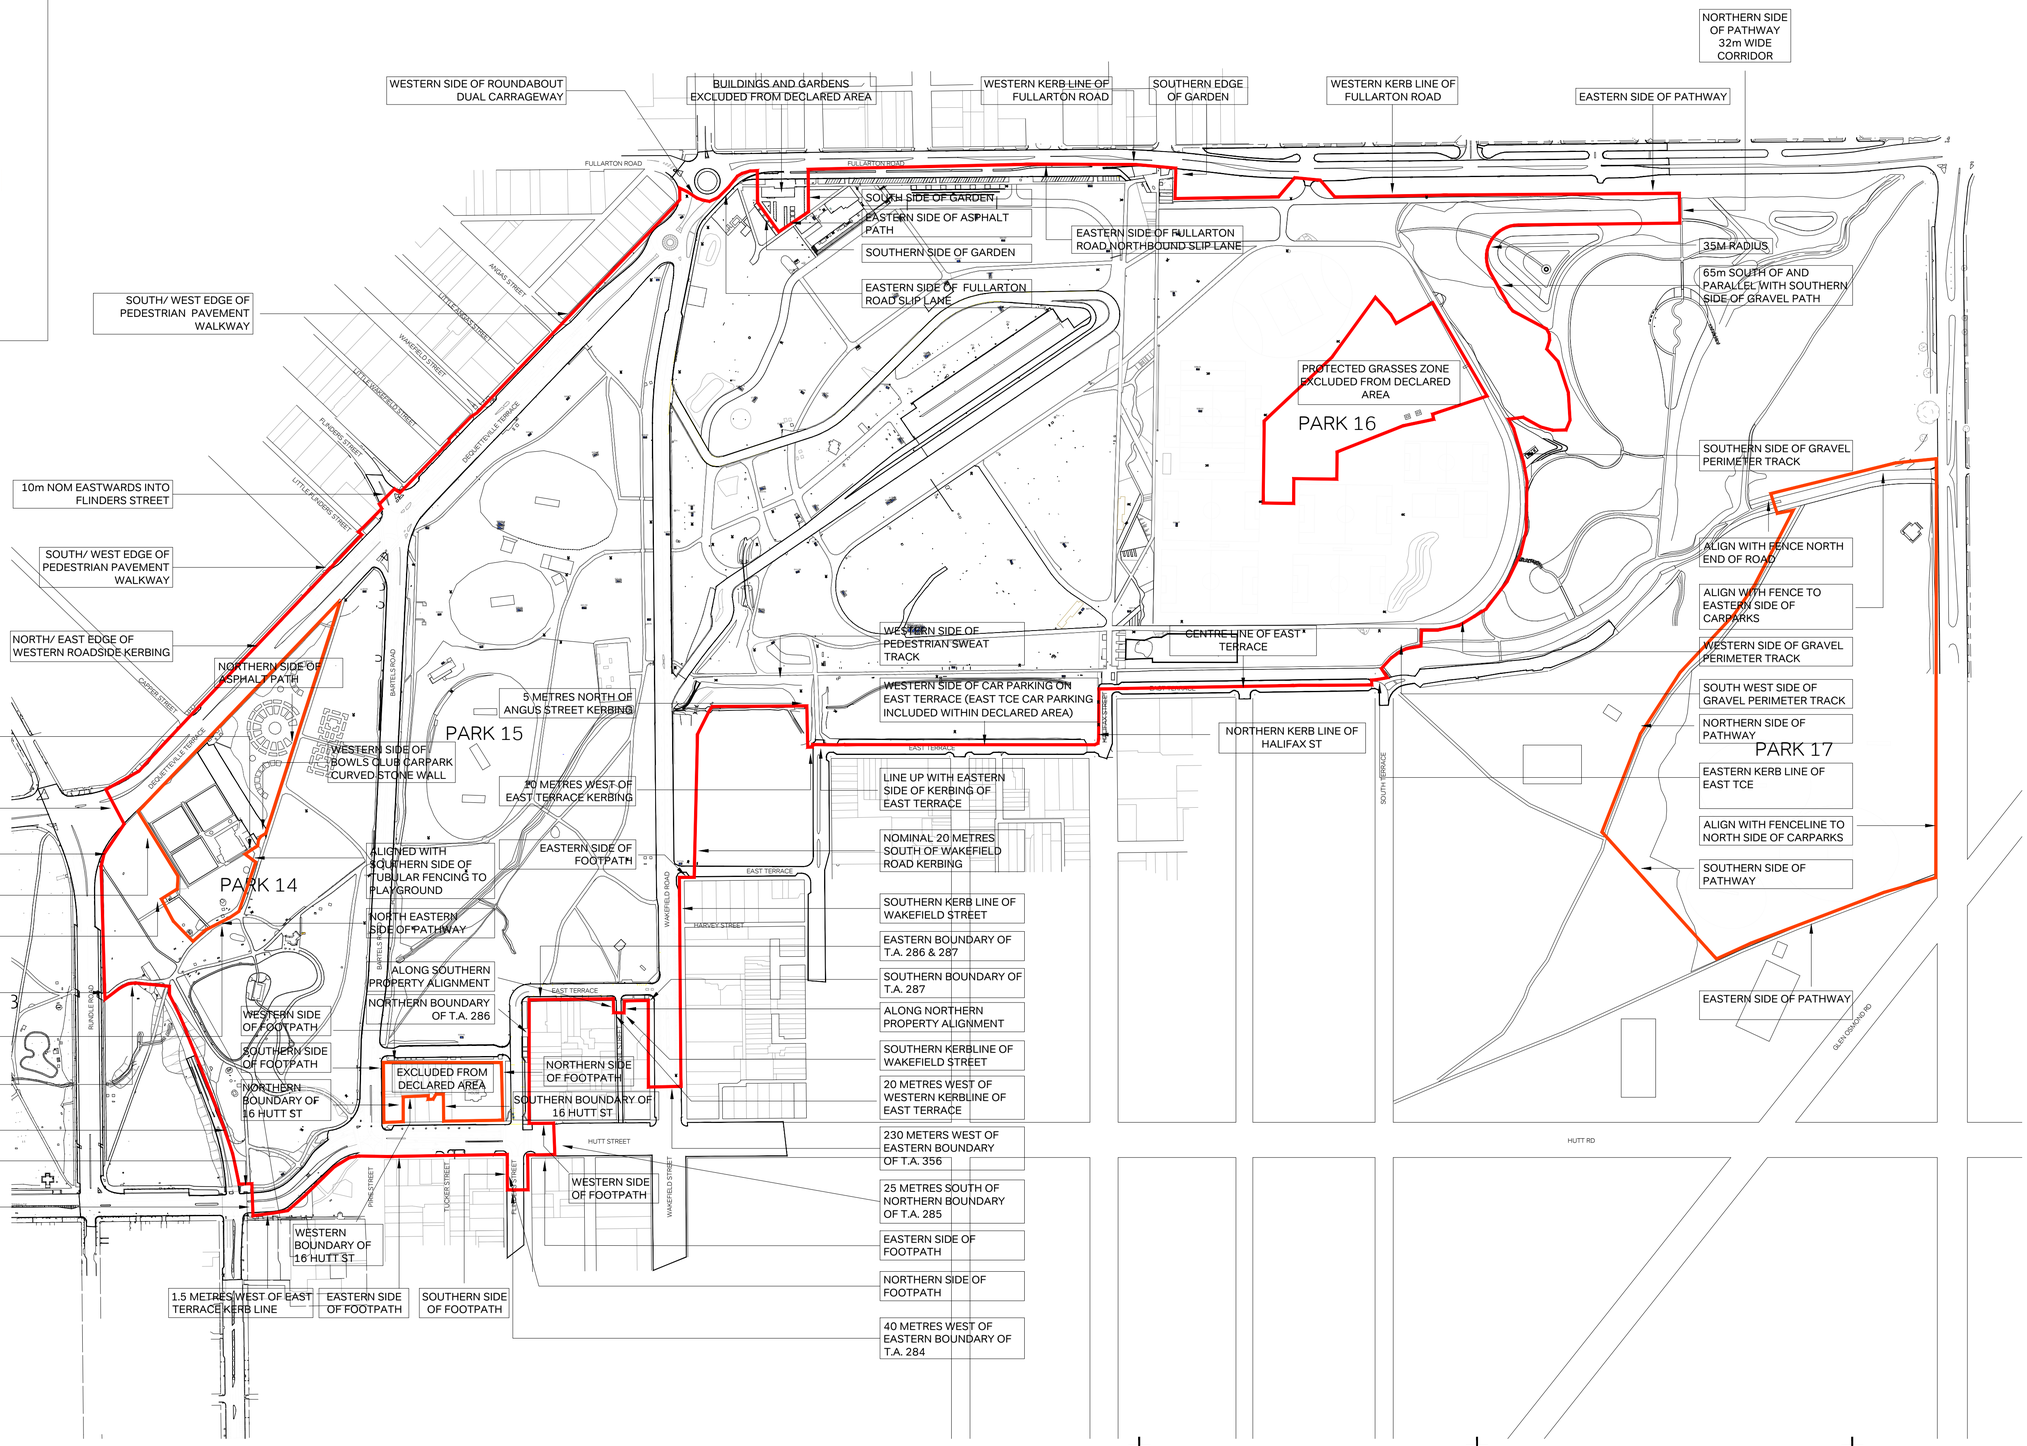

CLIENT
bp ADL GRAND FINAL

N/A

AUTHOR P.Wait | DESIGNER L.Walker | REVIEWER J.Temme

PROJECT
2026 bp Adelaide Grand Final
Adelaide Parklands
Adelaide, South Australia, Australia

TITLE
Declared Area

iEDM
PO BOX 50 ADELAIDE SA 5000
www.iedm.com.au

DWG No.	PROJECT No.	REVISION
D001	26005	02

May 19, 2026 - 2:23pm C:\Users\LawsonWalker\iEDM\Projects - 005-ADL500\2026\06_CAD\05_DRAWINGS\D000-D099 GENERAL\26005_D001 - D099 GENERAL.dwg

© COPYRIGHT RESERVED