



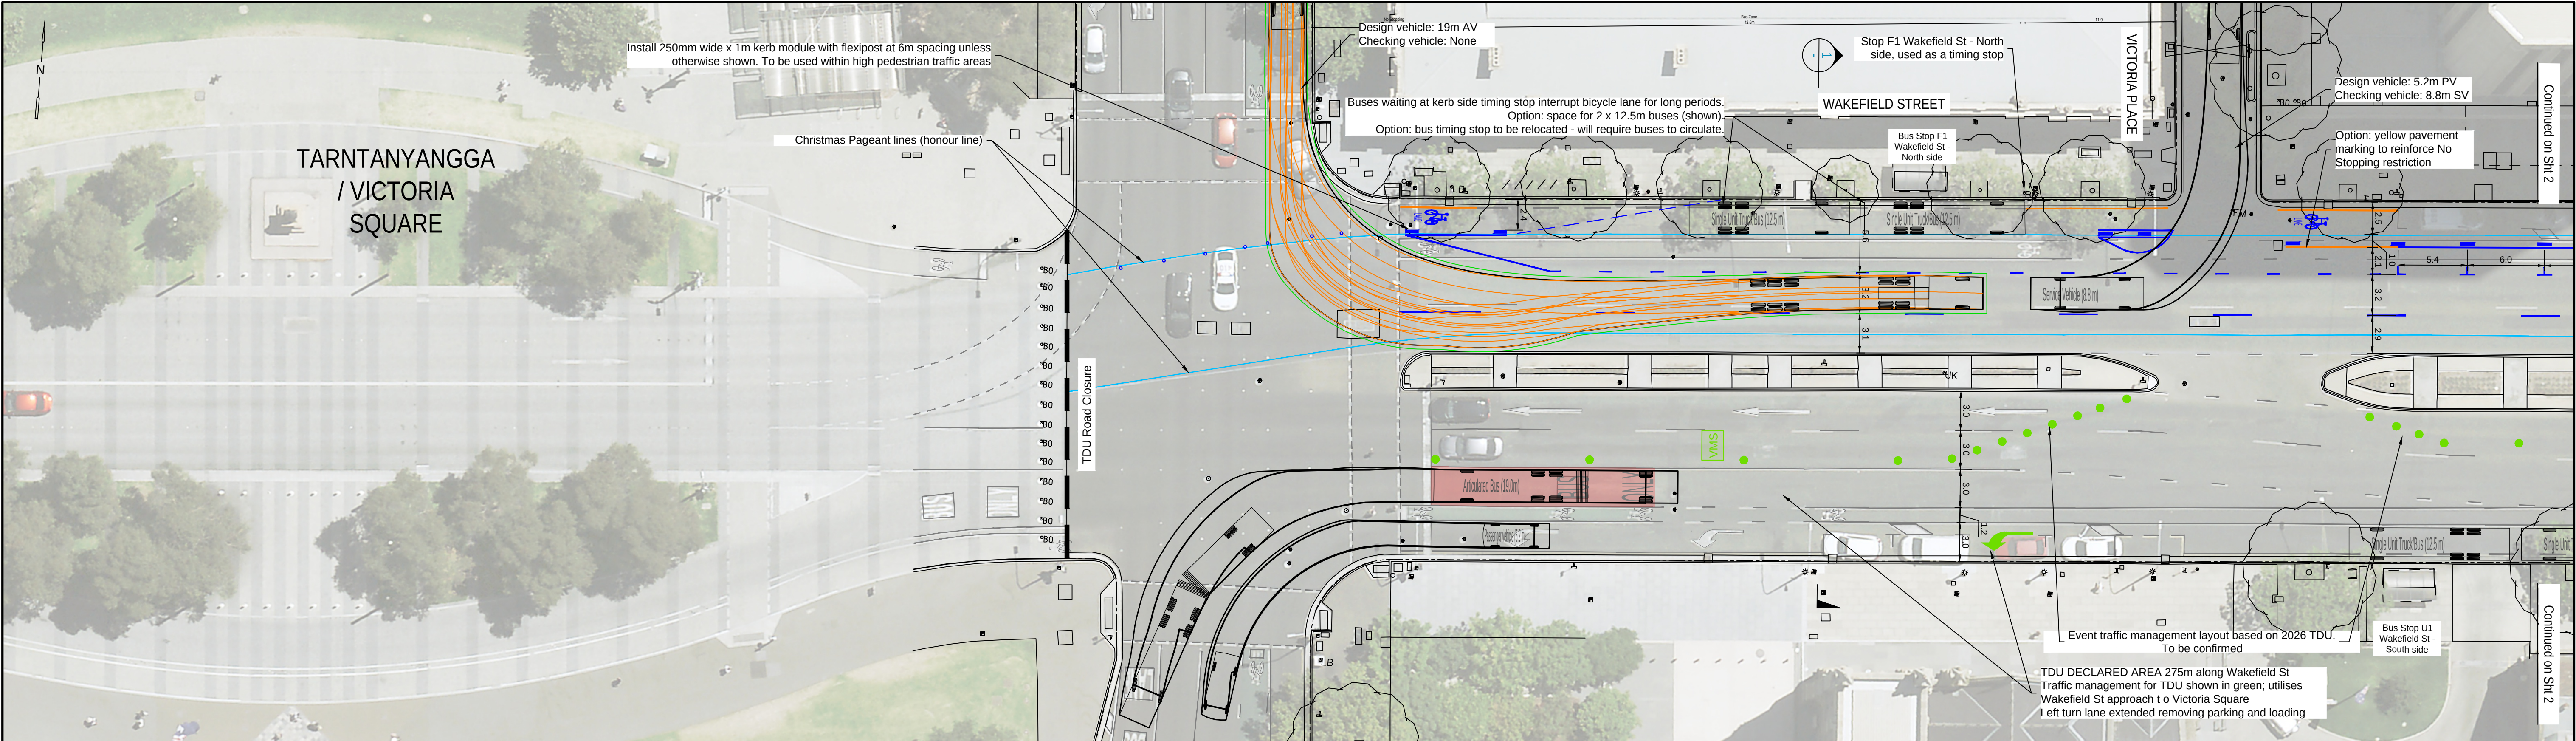

Plan
1:250

Kerbside separated bicycle lane

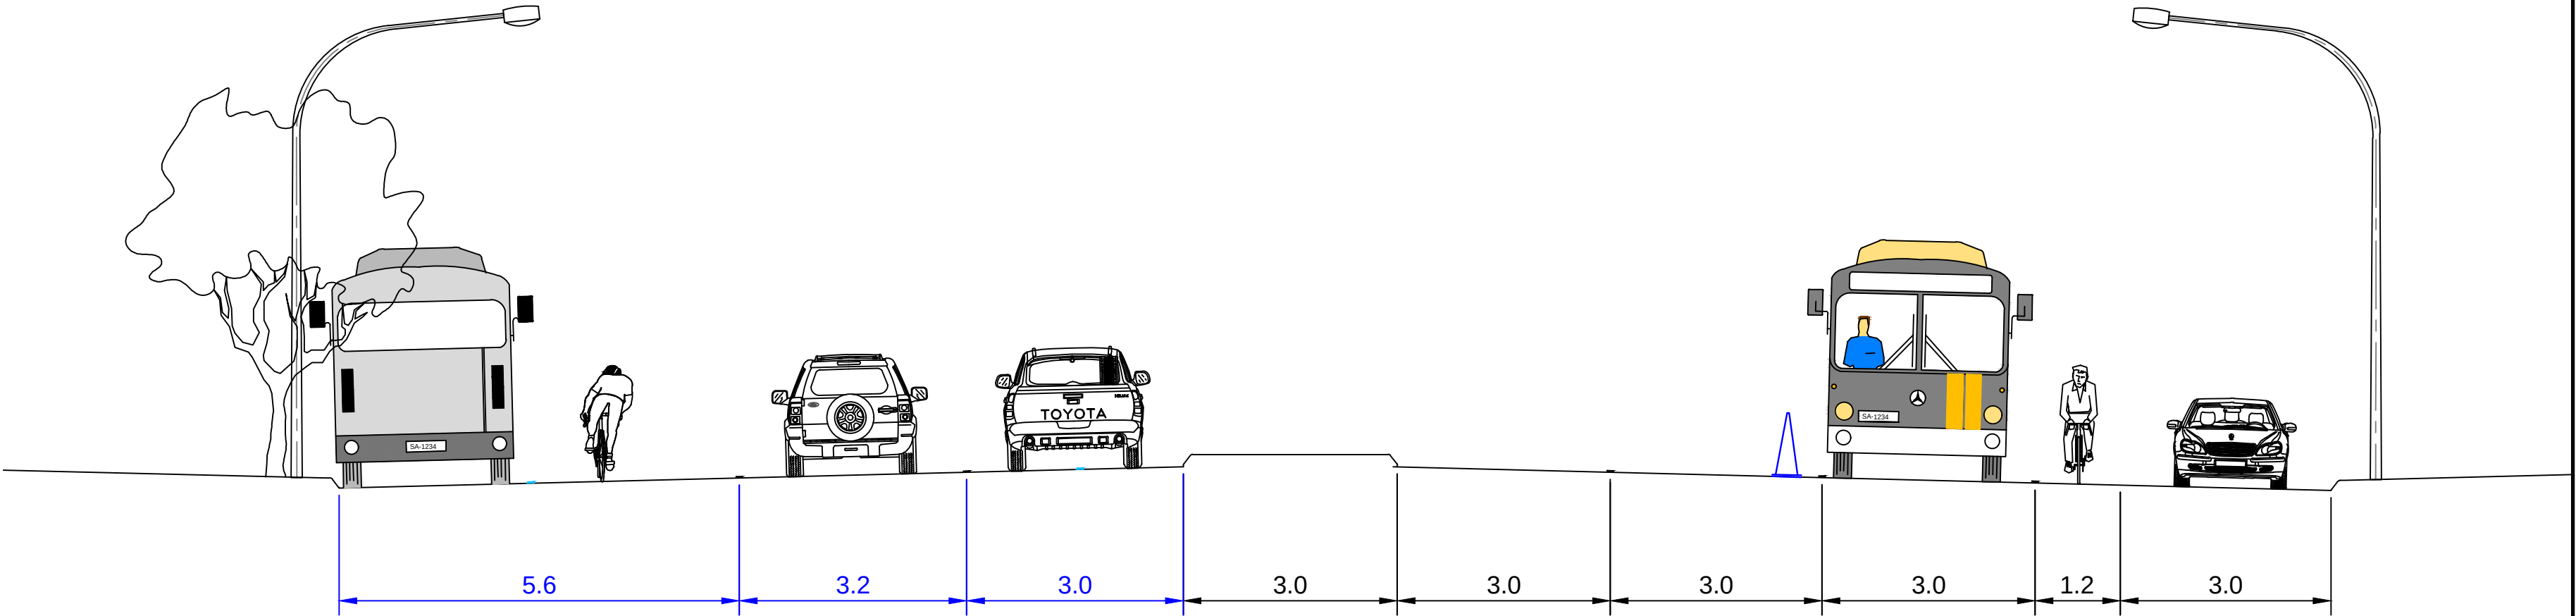

Section 1
1:75

PRELIMINARY - NOT FOR CONSTRUCTION


DESIGNED	CH	DATE	07/2026
DRAWN	CH	DATE	07/2026
CHECKED		DATE	
QUALITY ASSURED		DATE	
THIS DRAWING SHALL BE READ IN CONJUNCTION WITH THE SPECIFICATION.			
The Contractor and his Sub-contractors shall verify all dimensions, lines, levels and existing service locations, prior to commencement on site, preparation of detail/shop drawings, and fabrication of construction/building components.			
CERTIFICATION OF TRAFFIC CONTROL DEVICES			
I, ... , pursuant to the Minister for Transport's Notice to Council of 22 August 2013, have authorised on this date the installation of traffic control devices (except A.8 Excluded Traffic Control Devices) for and on behalf of the City of Adelaide as shown on this drawing.			

Notes:

1. No parking spaces or loading zones removed on this sheet due to the Pop-up bicycle facility.
2. 4 parking spaces and 1 loading zone are removed as part of the TDU event traffic management.

PRELIMINARY REVISIONS			
No.	DESCRIPTION	BY	DATE
A	For discussion	CH	31/07/2026
B	Transport Team reviewed	CH	07/08/2026
C	TDU Pop-up	CH	25/09/2026

WAKEFIELD STREET		 CITY OF ADELAIDE
BETWEEN VIC SQ & PULTENEY OR FROME ST		
EAST-WEST BIKEWAY / POP-UP		
KERBSIDE BICYCLE LANE OPTION		
ACC PROJECT NUMBER		Z0837
SCALE		A/S
NUMBER OF SHEETS		2
ORIGINAL SHEET SIZE		A1
REVISION		C
DRAWING SET NUMBER		SHEET
26-SKH20		01

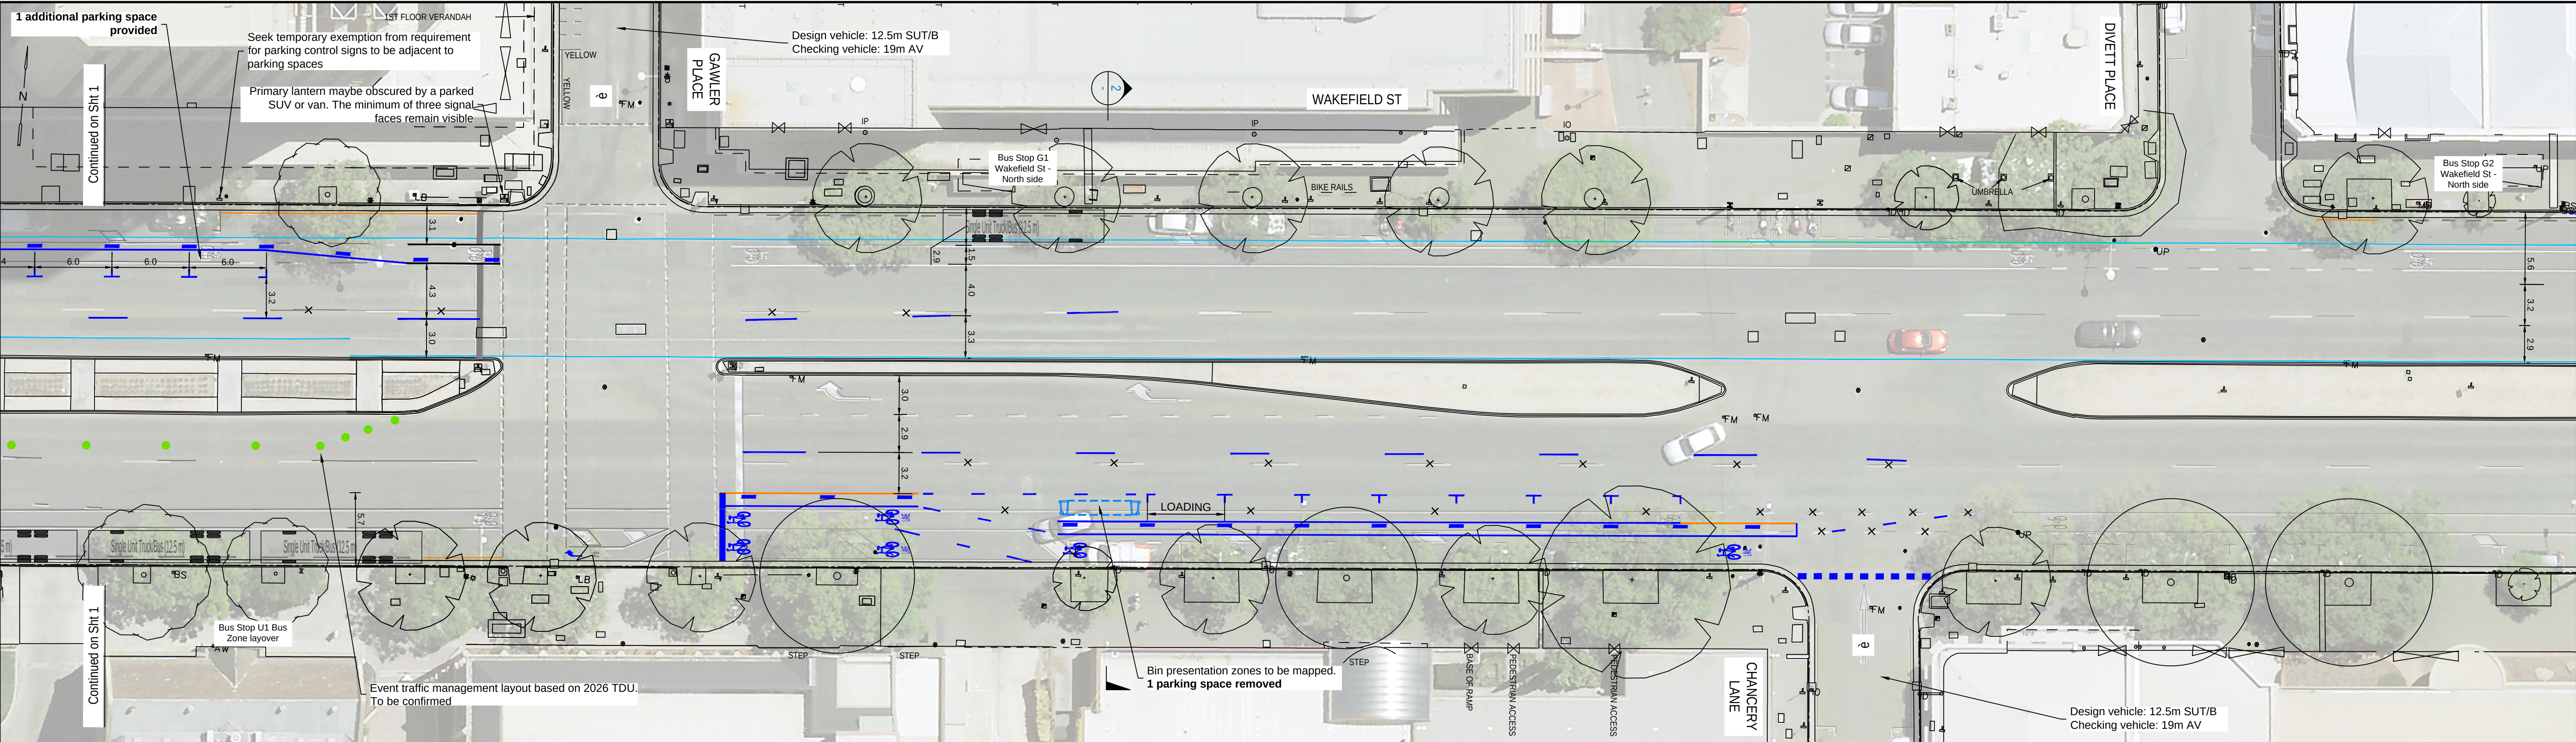


Plan
1:250

Kerbside separated bicycle lane

West

East

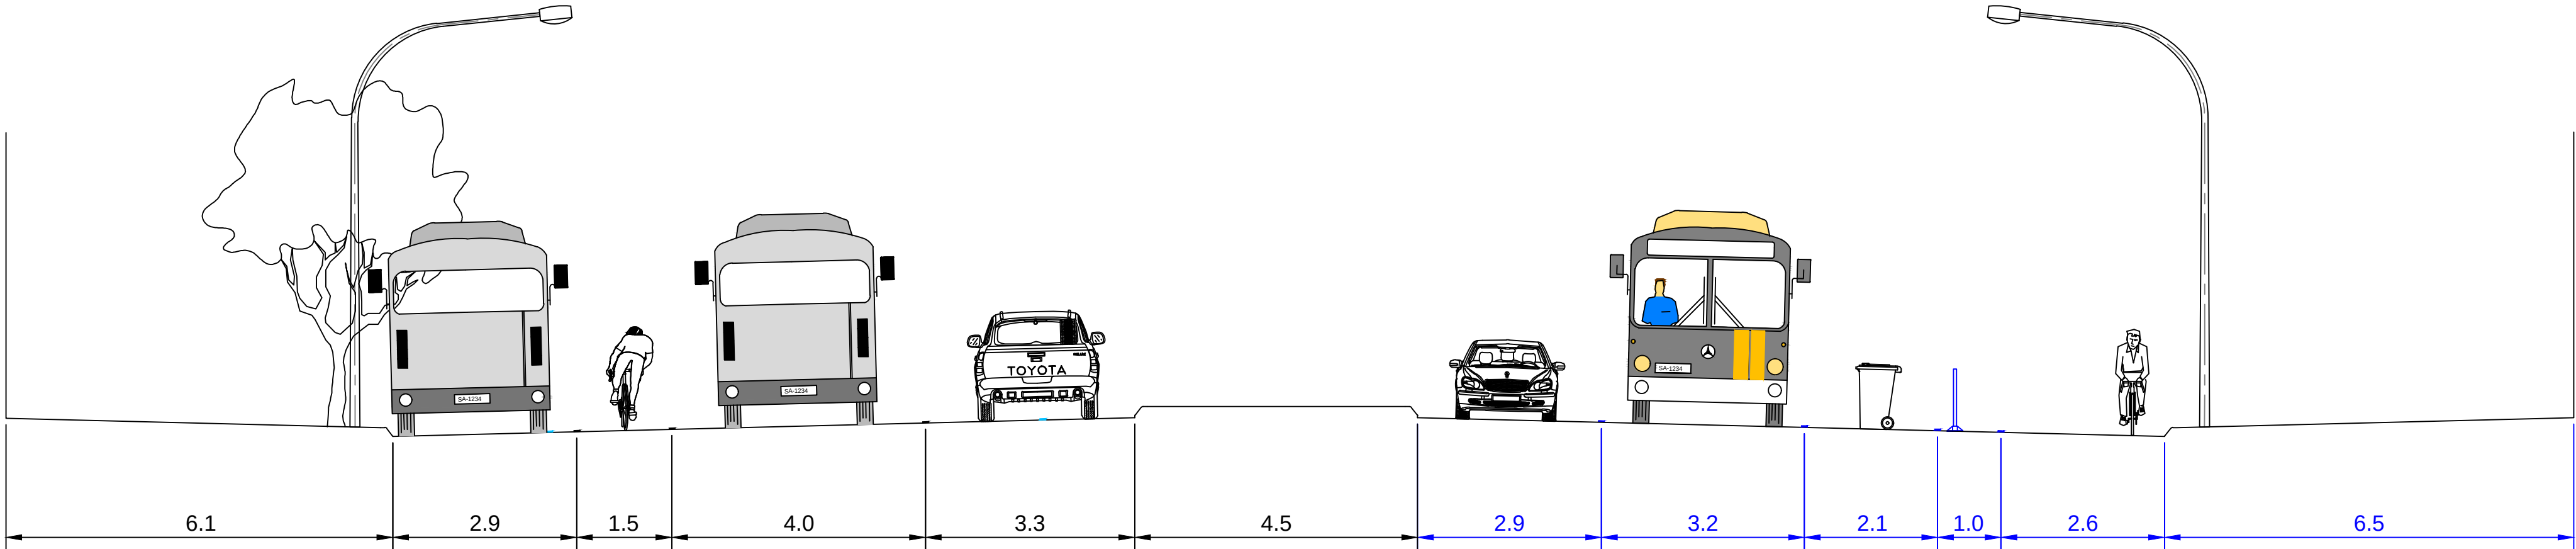

Section 2
1:75

PRELIMINARY - NOT FOR CONSTRUCTION

DESIGNED	CH	DATE	08/2026
DRAWN	CH	DATE	08/2026
CHECKED		DATE	
QUALITY ASSURED		DATE	
THIS DRAWING SHALL BE READ IN CONJUNCTION WITH THE SPECIFICATION.			
The Contractor and his Sub-contractors shall verify all dimensions, lines, levels and existing service locations, prior to commencement on site, preparation of detail/shop drawings, and fabrication of construction/building components.			
CERTIFICATION OF TRAFFIC CONTROL DEVICES			
I, ... , pursuant to the Minister for Transport's Notice to Council of 22 August 2013, have authorised on this date the installation of traffic control devices (except A.8 Excluded Traffic Control Devices) for and on behalf of the City of Adelaide as shown on this drawing.			

- Notes:
- The number of parking spaces and loading zones remain unchanged.

PRELIMINARY REVISIONS			
No.	DESCRIPTION	BY	DATE
A	For discussion	CH	31/07/2026
B	Transport Team reviewed	CH	07/08/2026

WAKEFIELD STREET		 CITY OF ADELAIDE	
BETWEEN VIC SQ & PULTENEY OR FROME ST			
EAST-WEST BIKEWAY / POP-UP			
KERBSIDE BICYCLE LANE OPTION			
		ACC PROJECT NUMBER	Z0837
		SCALE	A/S
		NUMBER OF SHEETS	2
		ORIGINAL SHEET SIZE	A1
		REVISION	C
		DRAWING SET NUMBER	SHEET
		26-SKH20	02