


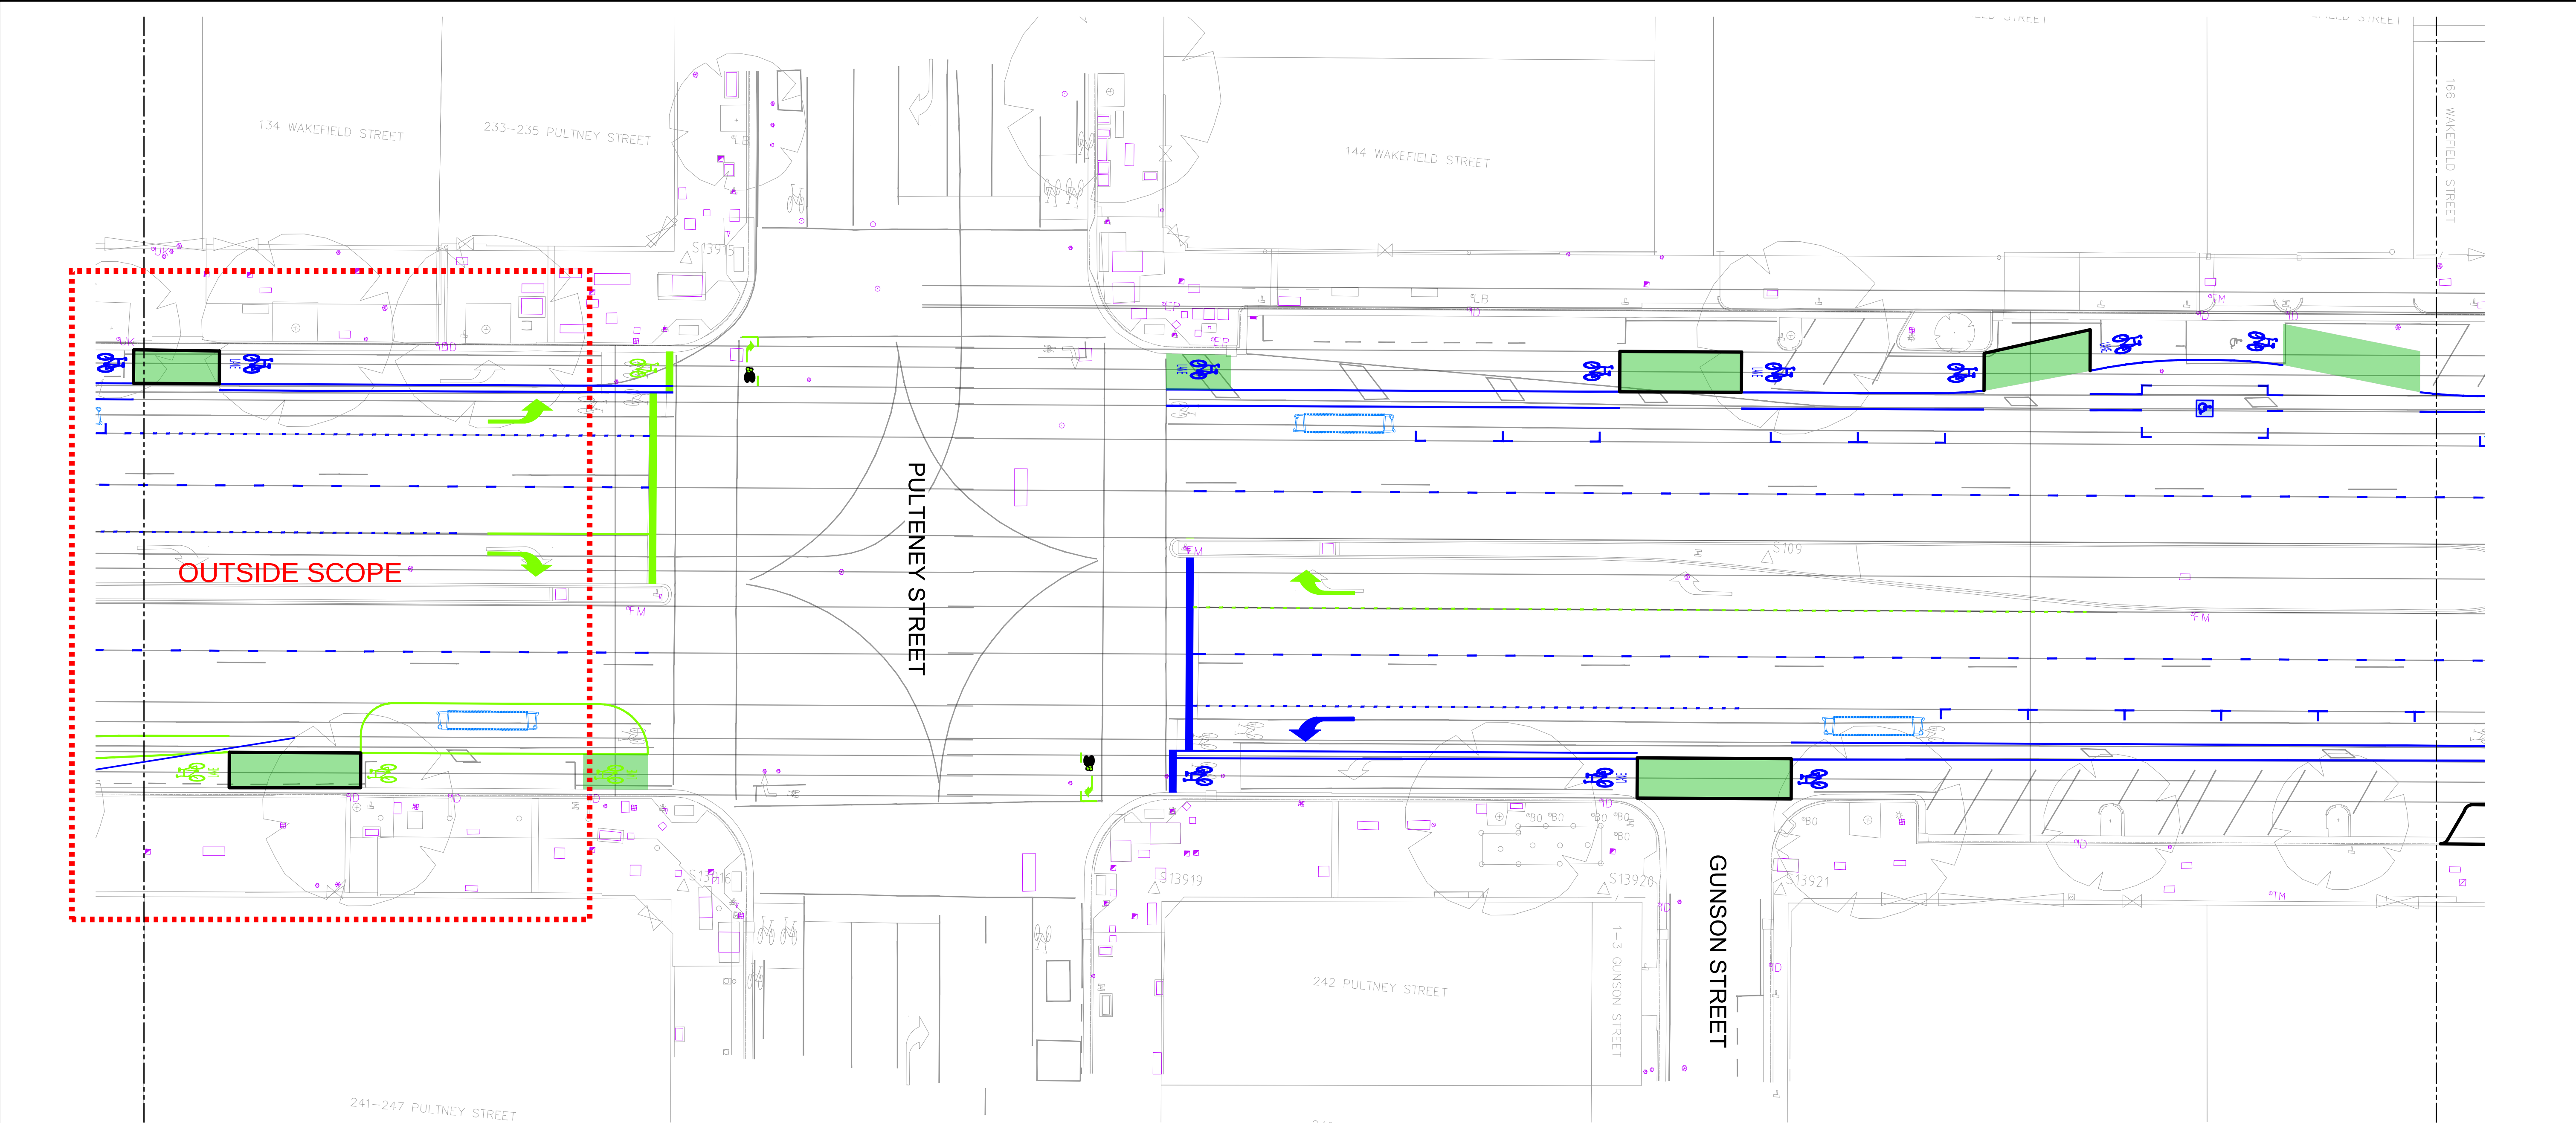

LAYOUT 4
SCALE 1:200

CONCEPT - NOT FOR CONSTRUCTION

DESIGNED ??

DATE ??

DESIGN CHECK ??

DATE ??

DRAWN ??

DATE ??

DRAWN CHECK ??

DATE ??

N

0246810m

1 : 200 (A1)1 : 400 (A3)

####

####

####

####

####

####

####

####

CONCEPT REVISIONS			
No.	DESCRIPTION	BY	DATE
####	####	####	####
####	####	####	####
PRIMARY_ADDRESS

SECONDARY_ADDRESS

####

####

PROJECT ASSET MANAGER

DESIGN TEAM LEADER

PROJECT MANAGER

CITY OF ADELAIDE

CoA PROJECT NUMBER ####

SCALE ####

NUMBER OF SHEETS ####

ORIGINAL SHEET SIZE A1

REVISION

DRAWING SET NUMBER ####

SHEET ####

[illegible]