




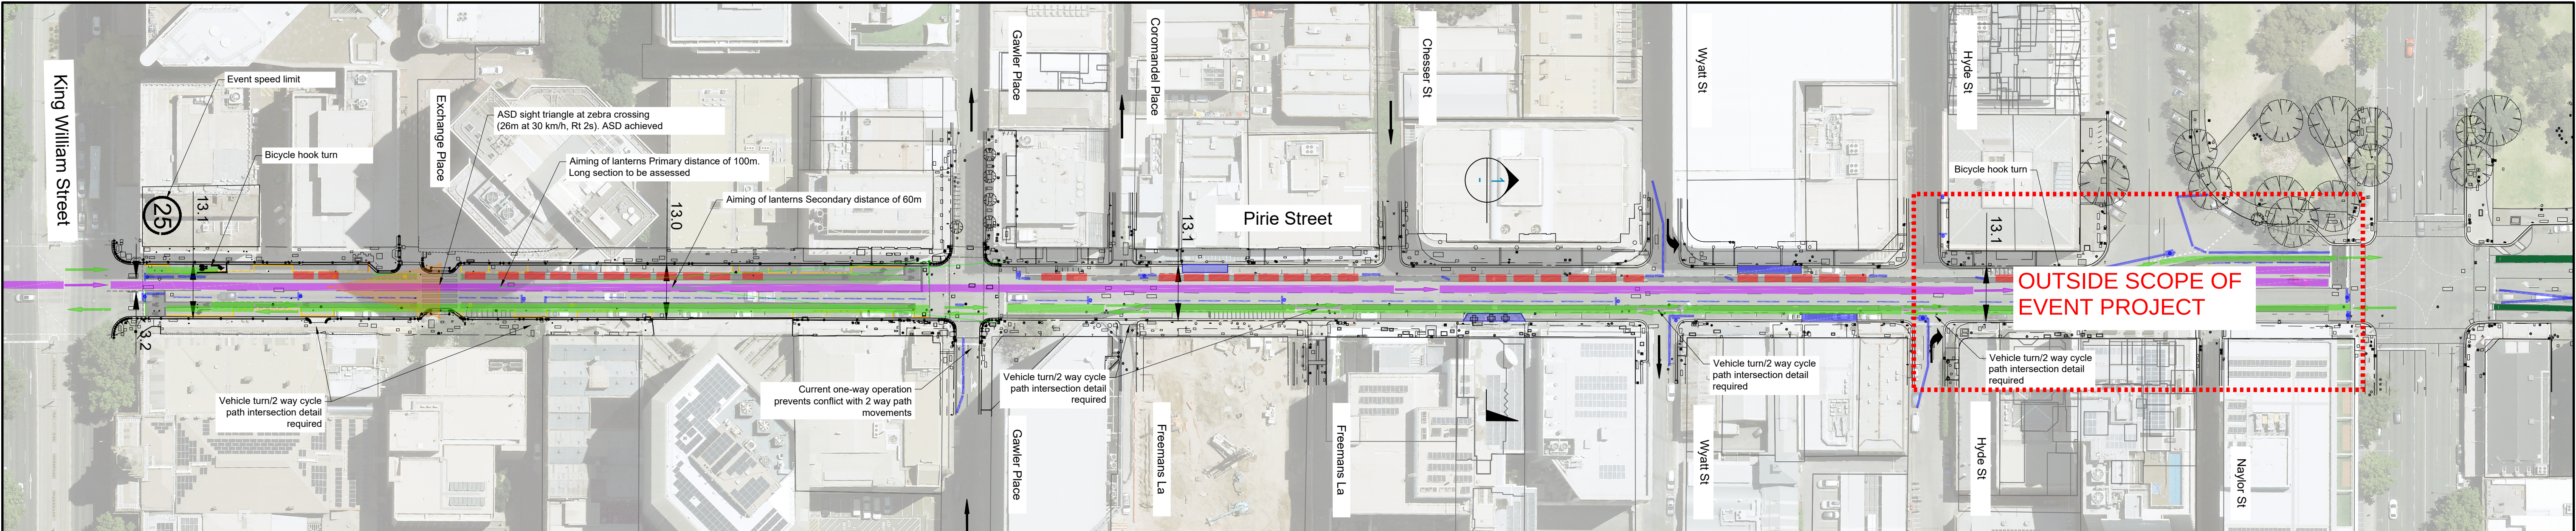

Traffic Control
1:1000

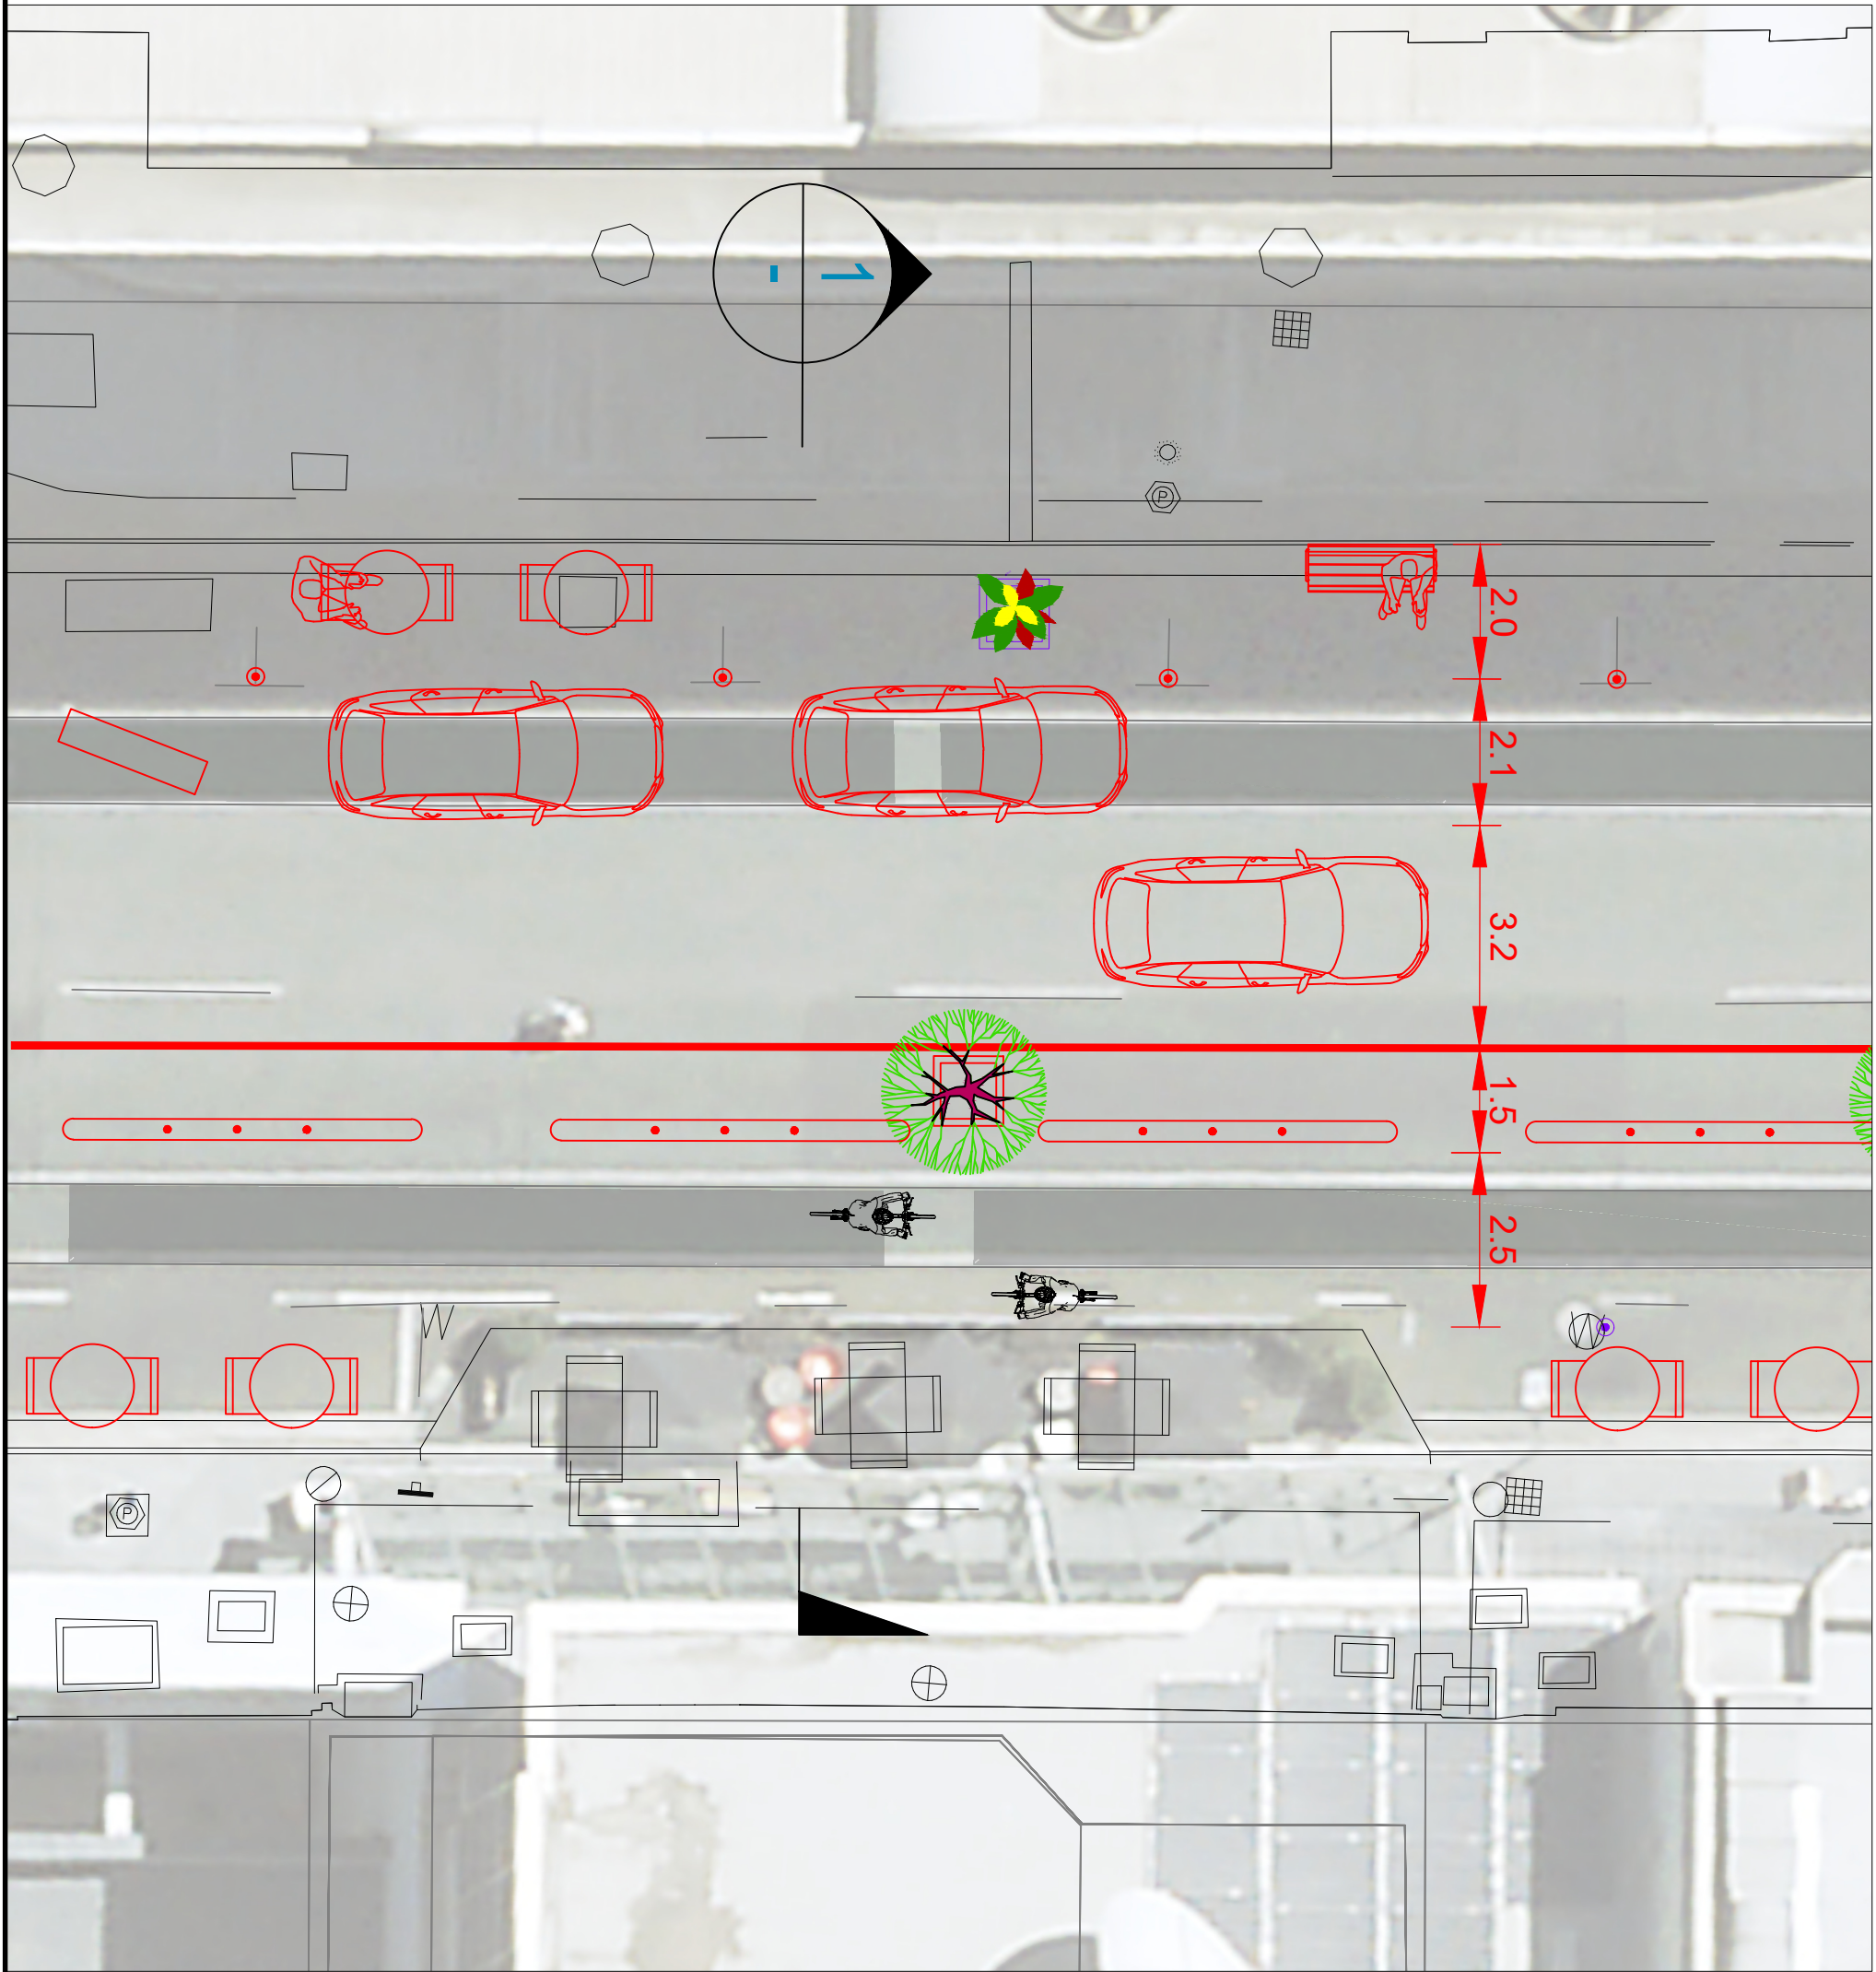

Enlargement
1:100

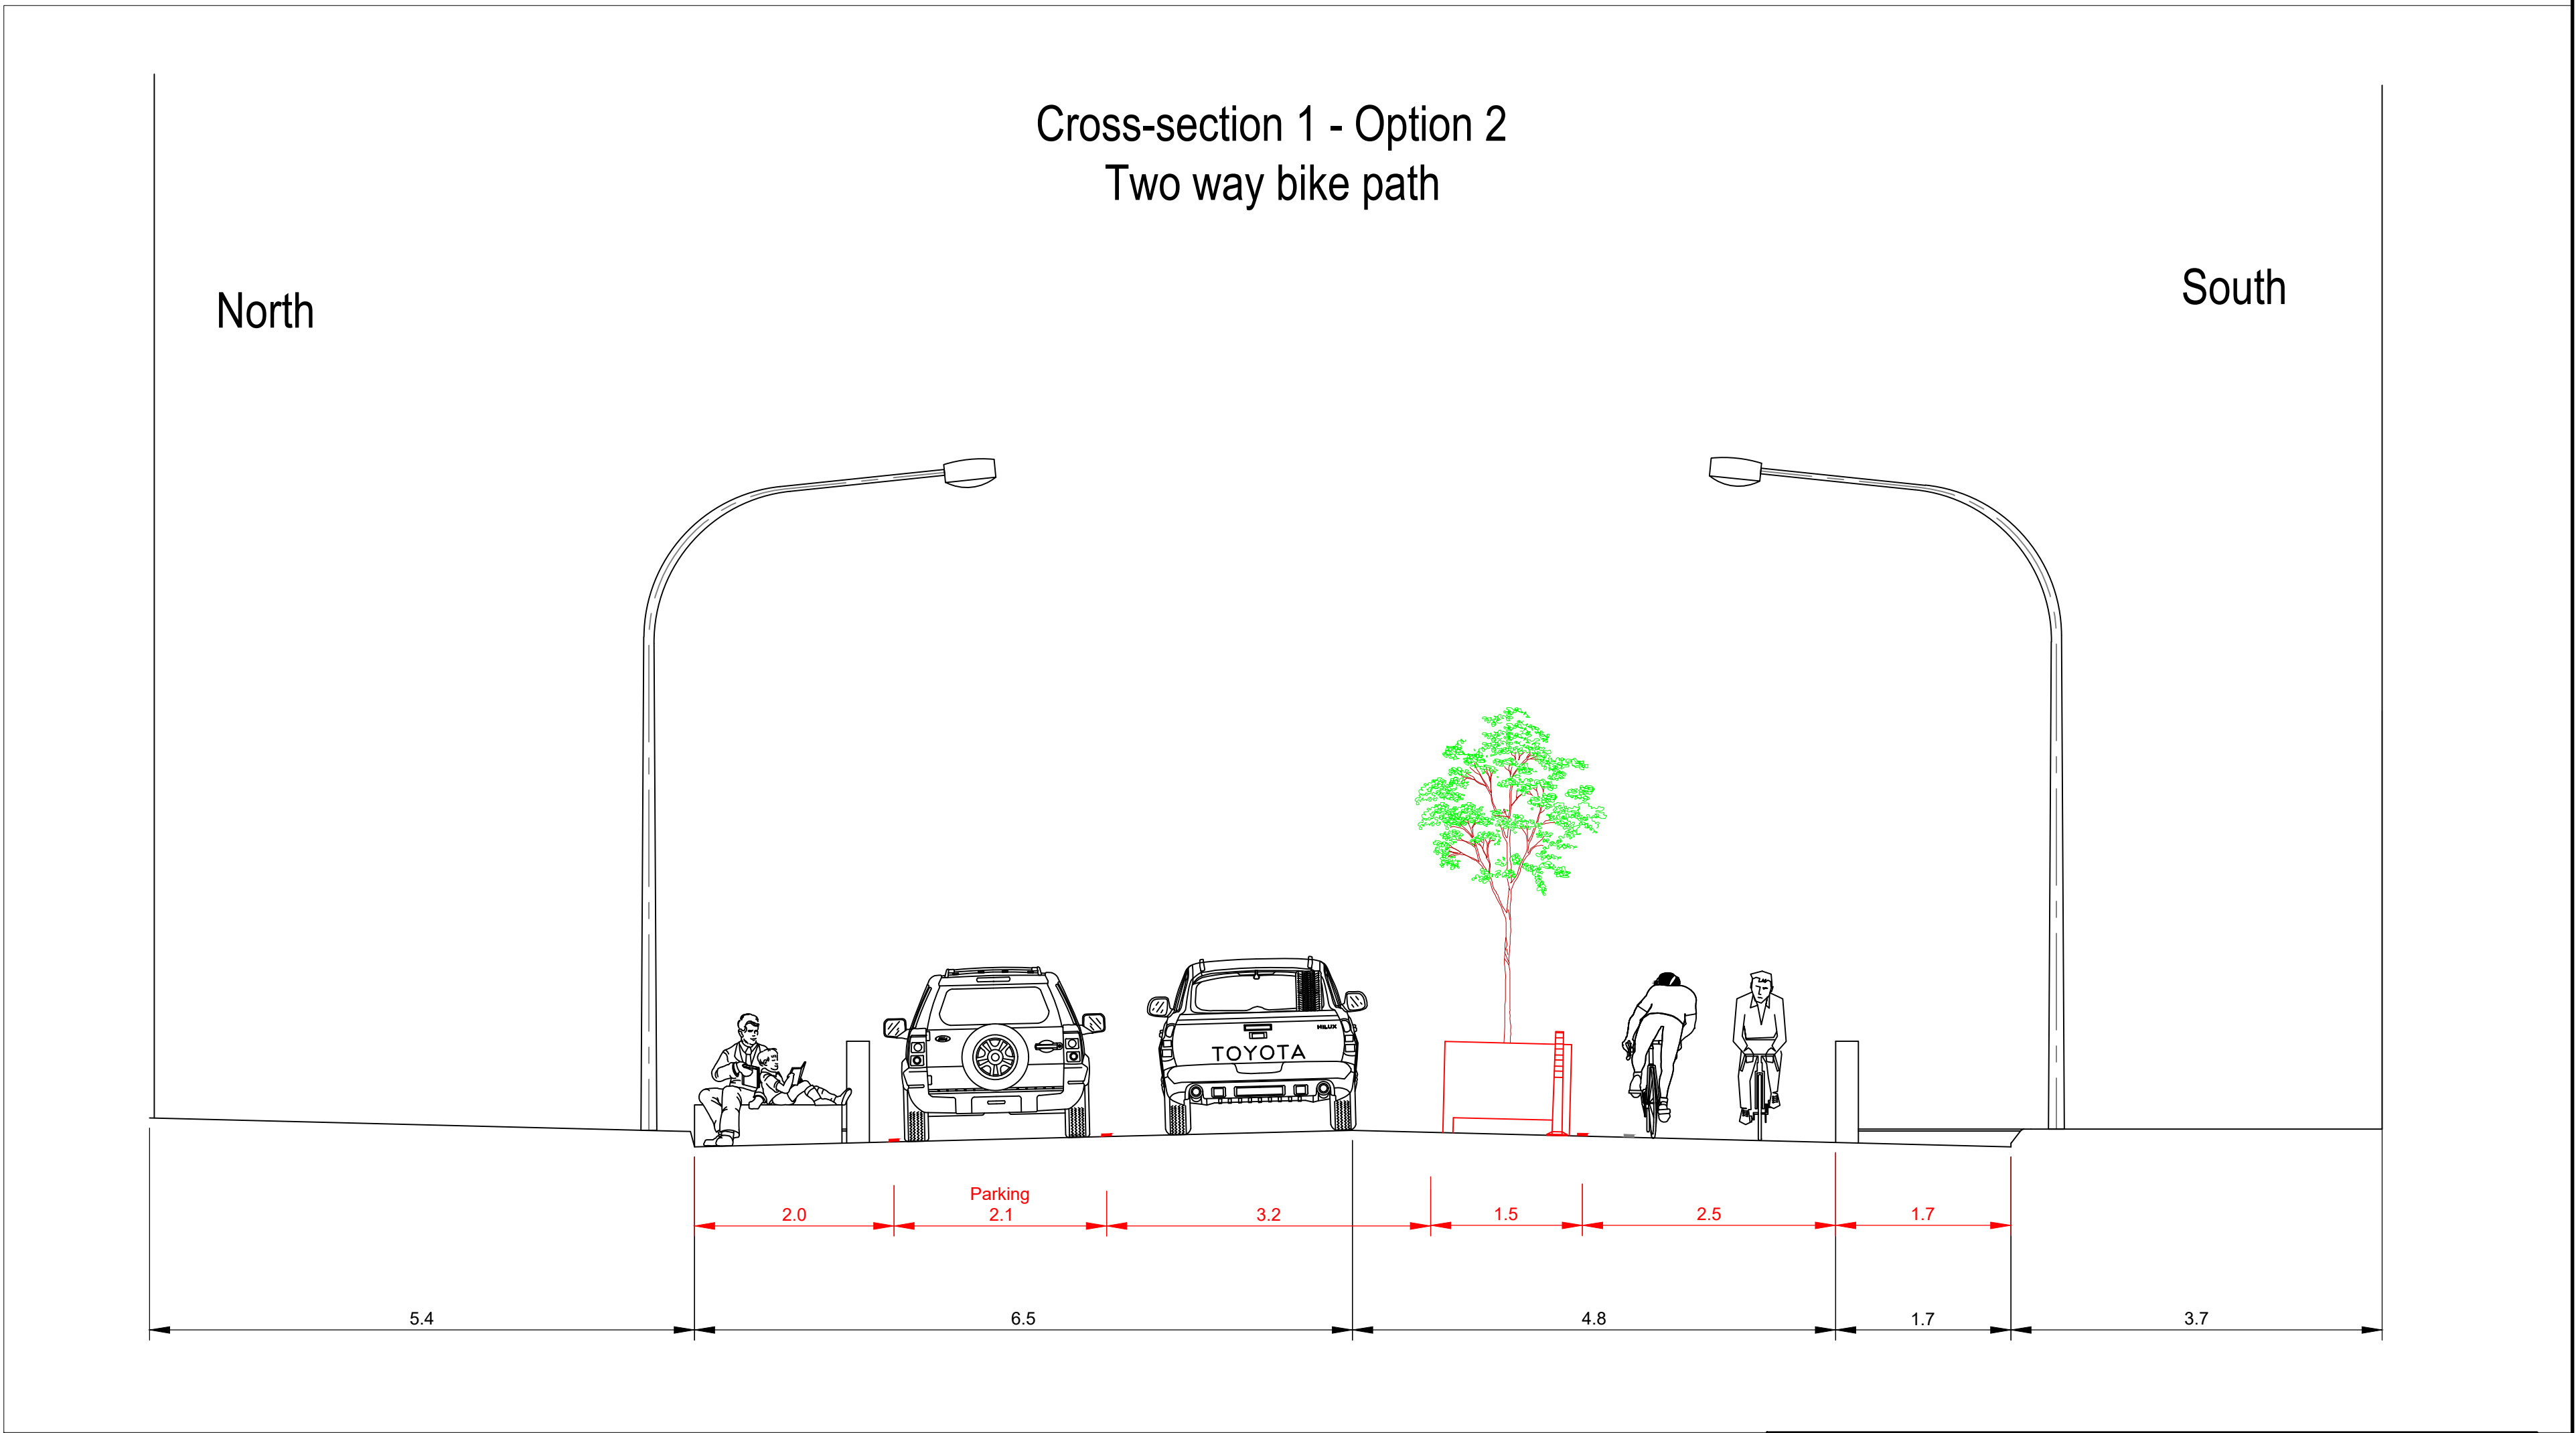

Cross-section
1:50

PRELIMINARY - NOT FOR CONSTRUCTION

DESIGNED	DATE	04/2026
DRAWN	DATE	04/2026
CHECKED	DATE	
QUALITY ASSURED	DATE	
THIS DRAWING SHALL BE READ IN CONJUNCTION WITH THE SPECIFICATION.		
The Contractor and his Sub-contractors shall verify all dimensions, lines, levels and existing service locations, prior to commencement on site, preparation of detail/shop drawings, and fabrication of construction/building components.		
CERTIFICATION OF TRAFFIC CONTROL DEVICES		
I, ... pursuant to the Minister for Transport's Notice to Council of 22 August 2013, have authorised on this date the installation of traffic control devices (except A.8 Excluded Traffic Control Devices) for and on behalf of the City of Adelaide as shown on this drawing.		

PRELIMINARY REVISIONS			
No.	DESCRIPTION	BY	DATE
A	Preliminary for discussion	CH	24/04/2026

Pirie Street		
One-way pop up		
Option: Two-way bike path		
ACC PROJECT NUMBER		
SCALE		
NUMBER OF SHEETS		
SHEET SIZE		A1
DRAWING SET NUMBER		SHEET
26-SKH07		02