


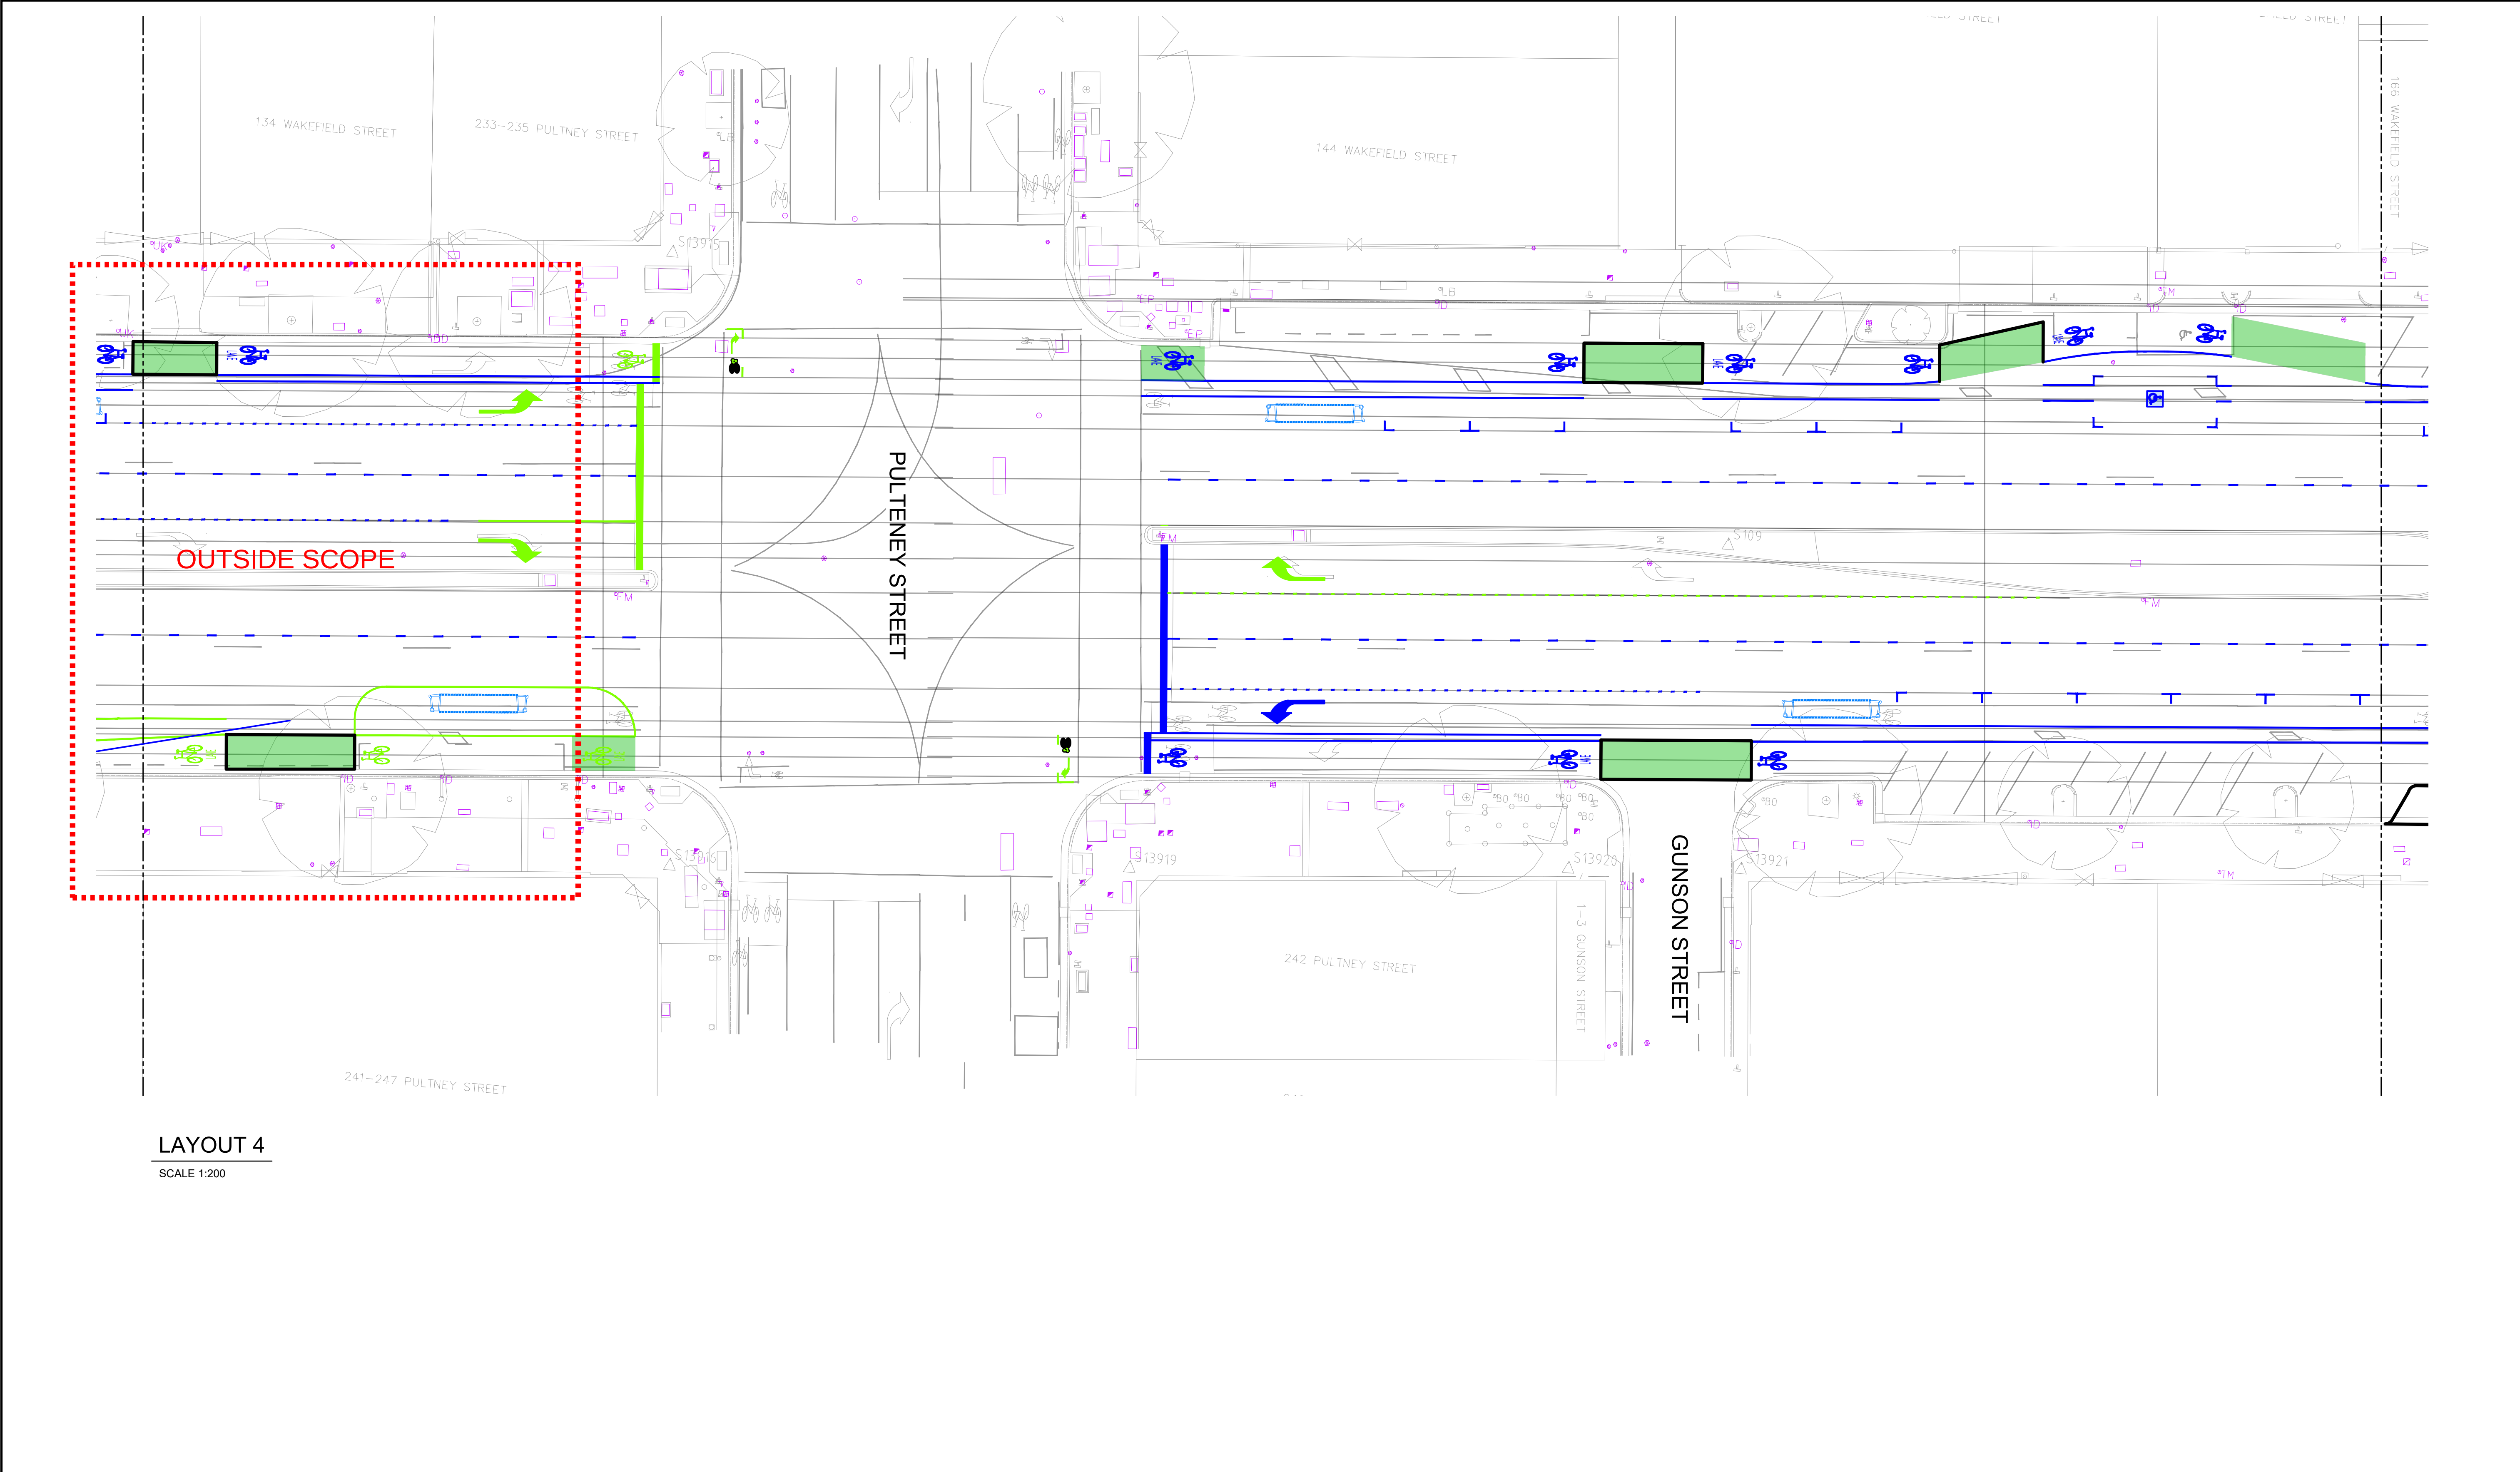

LAYOUT 4
SCALE 1:200

CONCEPT - NOT FOR CONSTRUCTION

DESIGNED ??

DATE ??

DESIGN CHECK ??

DATE ??

DRAWN ??

DATE ??

DRAWN CHECK ??

DATE ??

N

0246810m

1 : 200 (A1)1 : 400 (A3)

####

####

####

####

####

####

####

####

CONCEPT REVISIONS			
No.	DESCRIPTION	BY	DATE
####	####	####	####
####	####	####	####
PRIMARY_ADDRESS

SECONDARY_ADDRESS

####

####

PROJECT ASSET MANAGER

DESIGN TEAM LEADER

PROJECT MANAGER

CITY OF ADELAIDE

CoA PROJECT NUMBER ####

SCALE ####


NUMBER OF SHEETS ####

ORIGINAL SHEET SIZE A1

REVISION

DRAWING SET NUMBER ####

SHEET ####

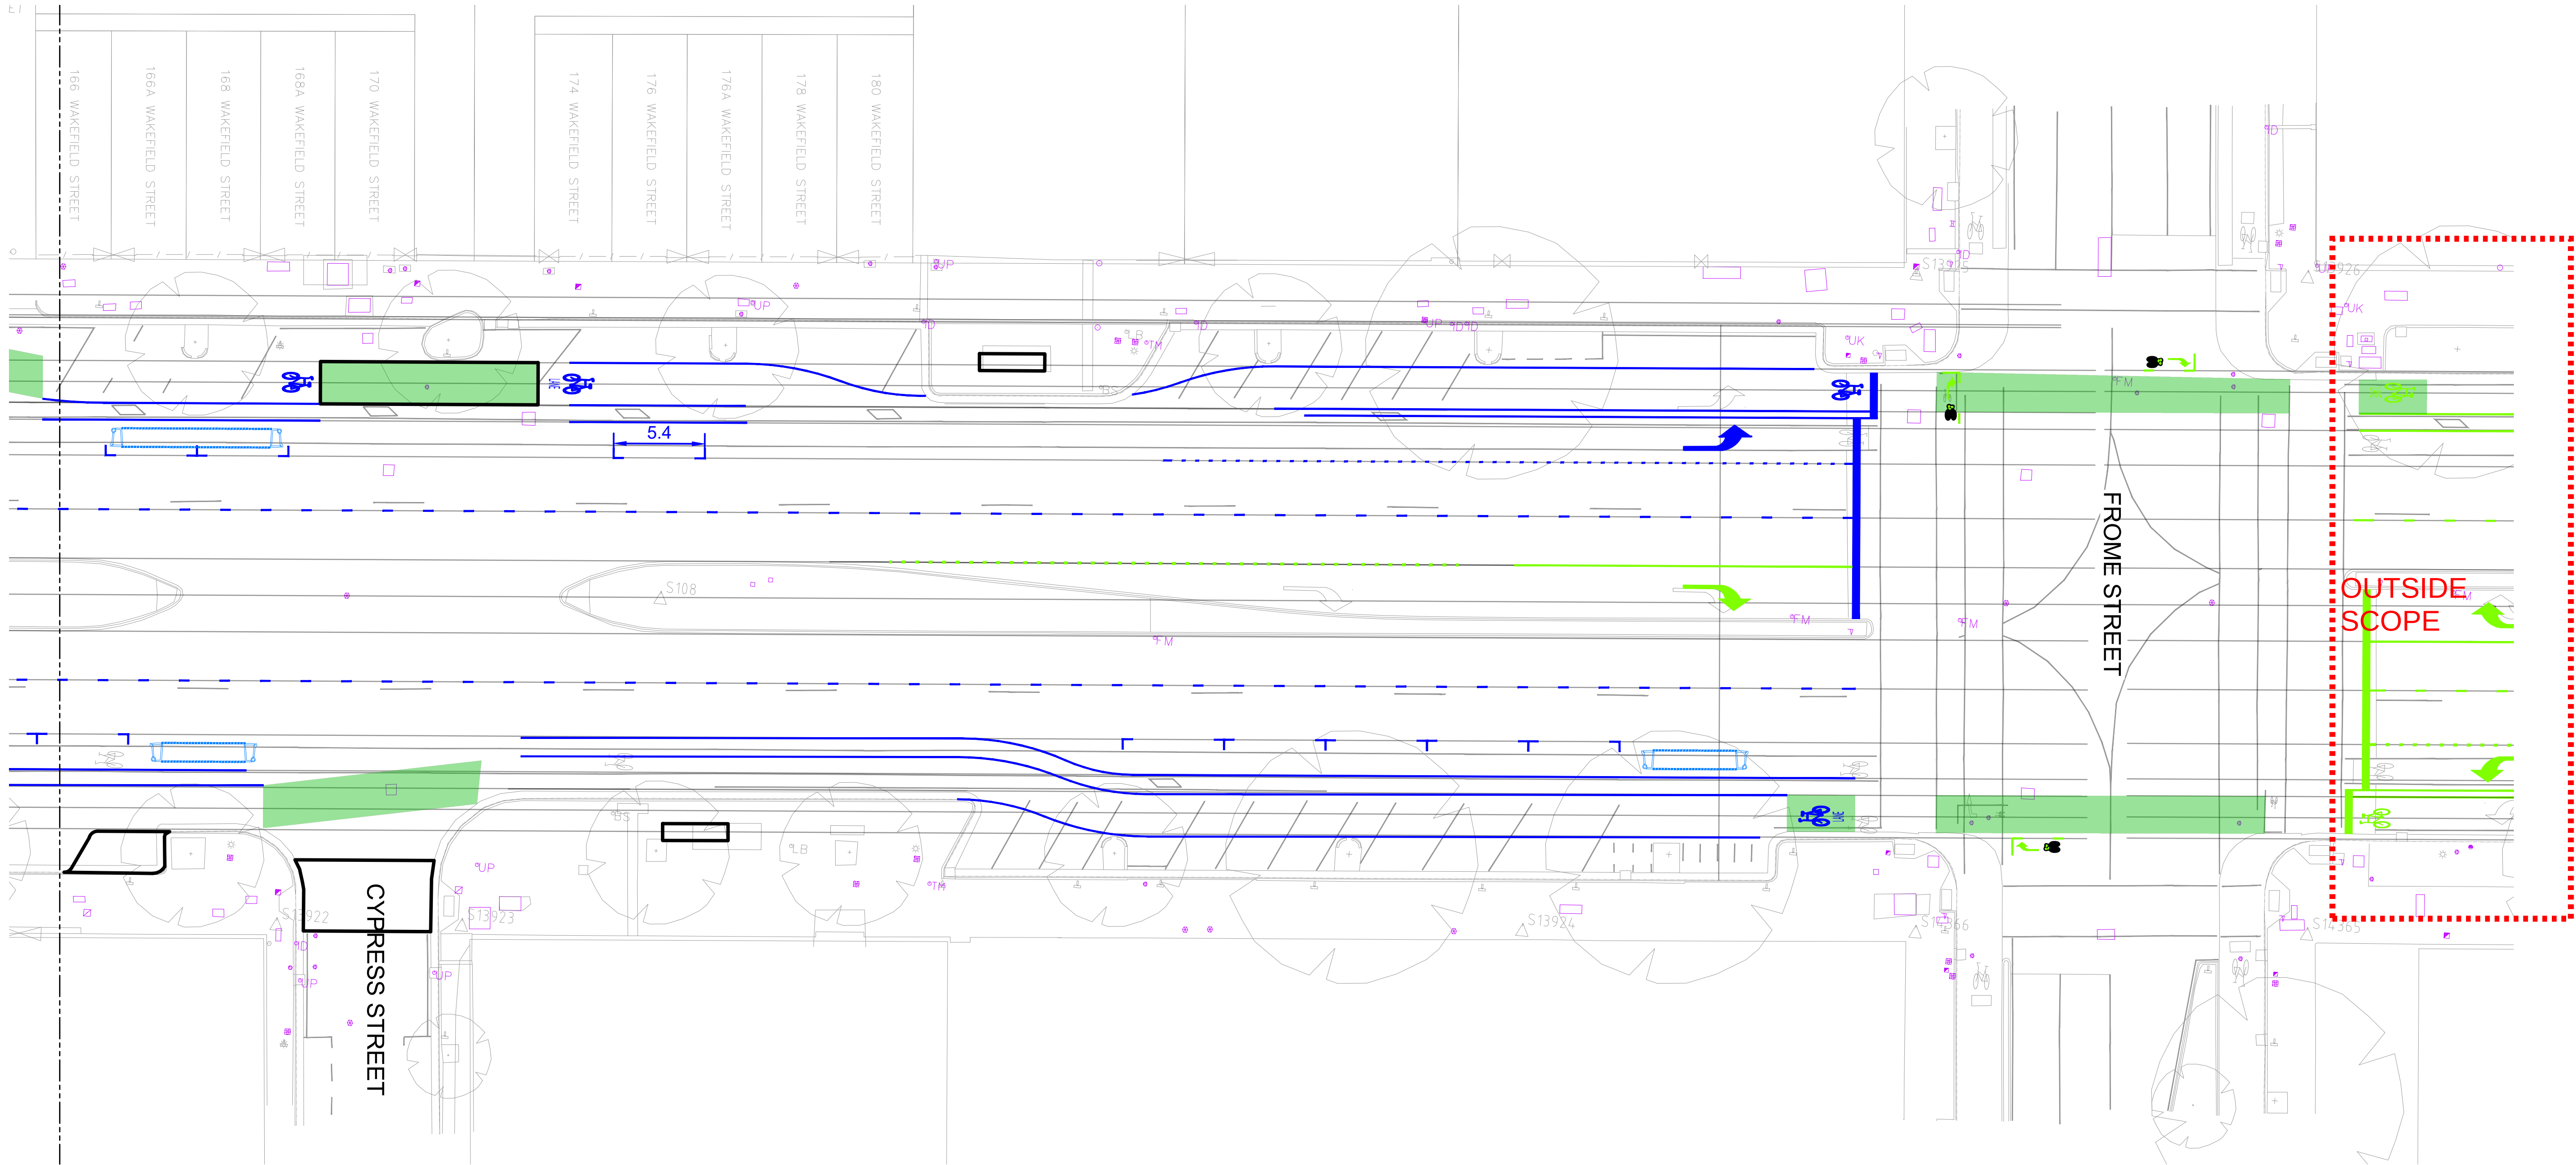

LAYOUT 5
SCALE 1:200

CONCEPT - NOT FOR CONSTRUCTION

DESIGNED ??	DATE ??	<div>tech. SERVICES</div>	<div>N</div>	<div>0 2 4 6 8 10m</div> <div>1 : 200 (A1) 1 : 400 (A3)</div>	<div>####</div> <div>####</div> <div>####</div> <div>####</div> <div>####</div> <div>####</div> <div>####</div> <div>####</div>	<div>####</div> <div>####</div> <div>####</div> <div>####</div> <div>####</div> <div>####</div> <div>####</div> <div>####</div>	CONCEPT REVISIONS				PRIMARY_ADDRESS SECONDARY_ADDRESS #### ####		<div>CITY OF ADELAIDE</div>	
DESIGN CHECK ??	DATE ??						No.	DESCRIPTION	BY	DATE				
DRAWN ??	DATE ??						####	####	####	####	SCALE	####		
DRAWN CHECK ??	DATE ??						####	####	####	####	NUMBER OF SHEETS	####		
								ORIGINAL SHEET SIZE	A1					
								REVISION	####					
								DRAWING SET NUMBER	####	SHEET	####			
								PROJECT ASSET MANAGER	DESIGN TEAM LEADER	PROJECT MANAGER				