




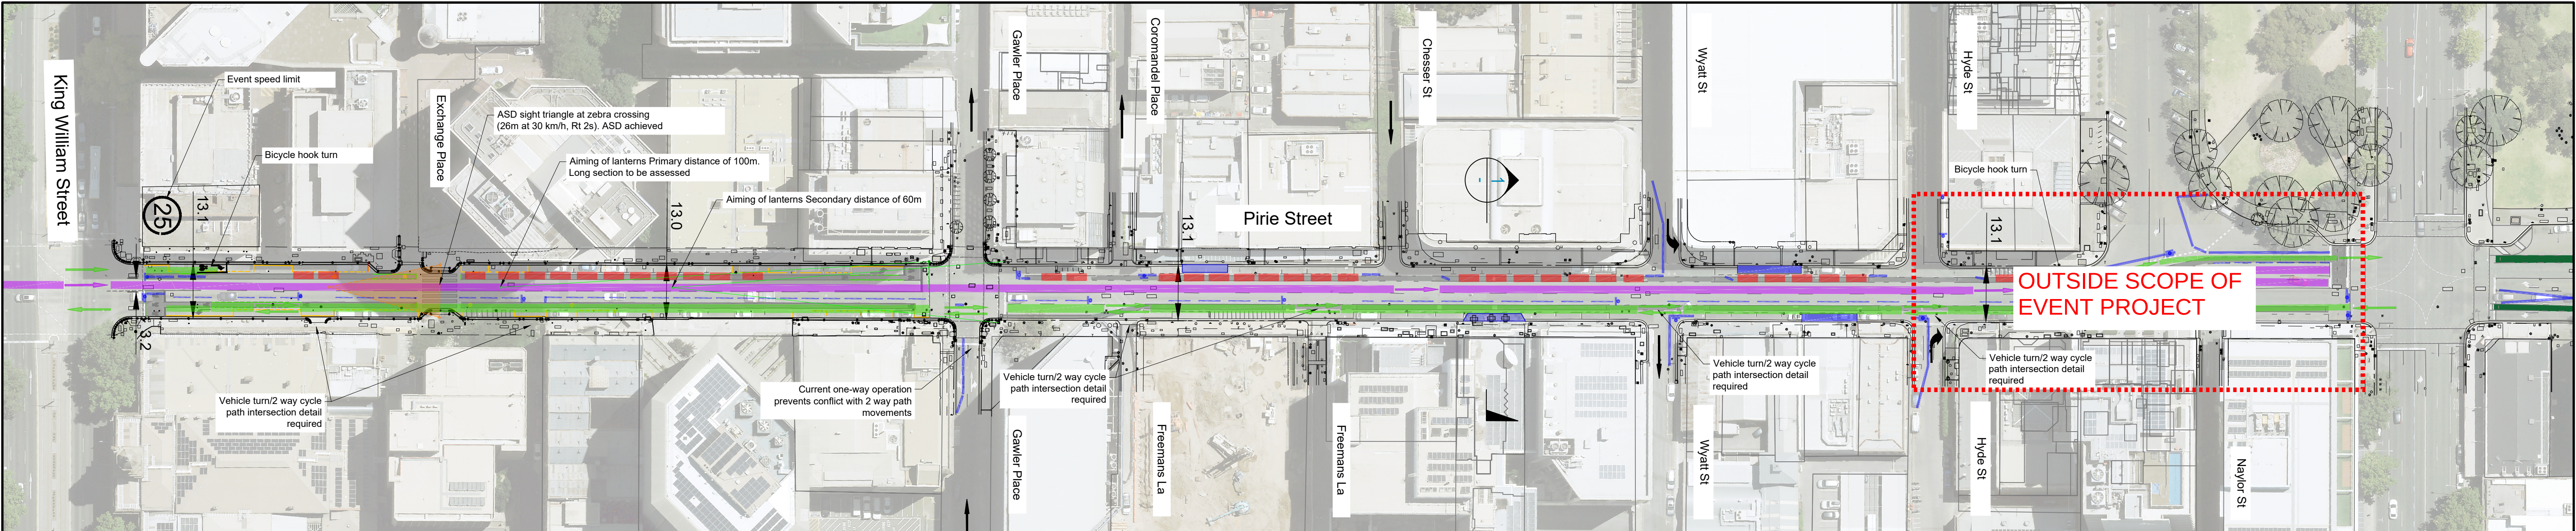

Traffic Control
1:1000

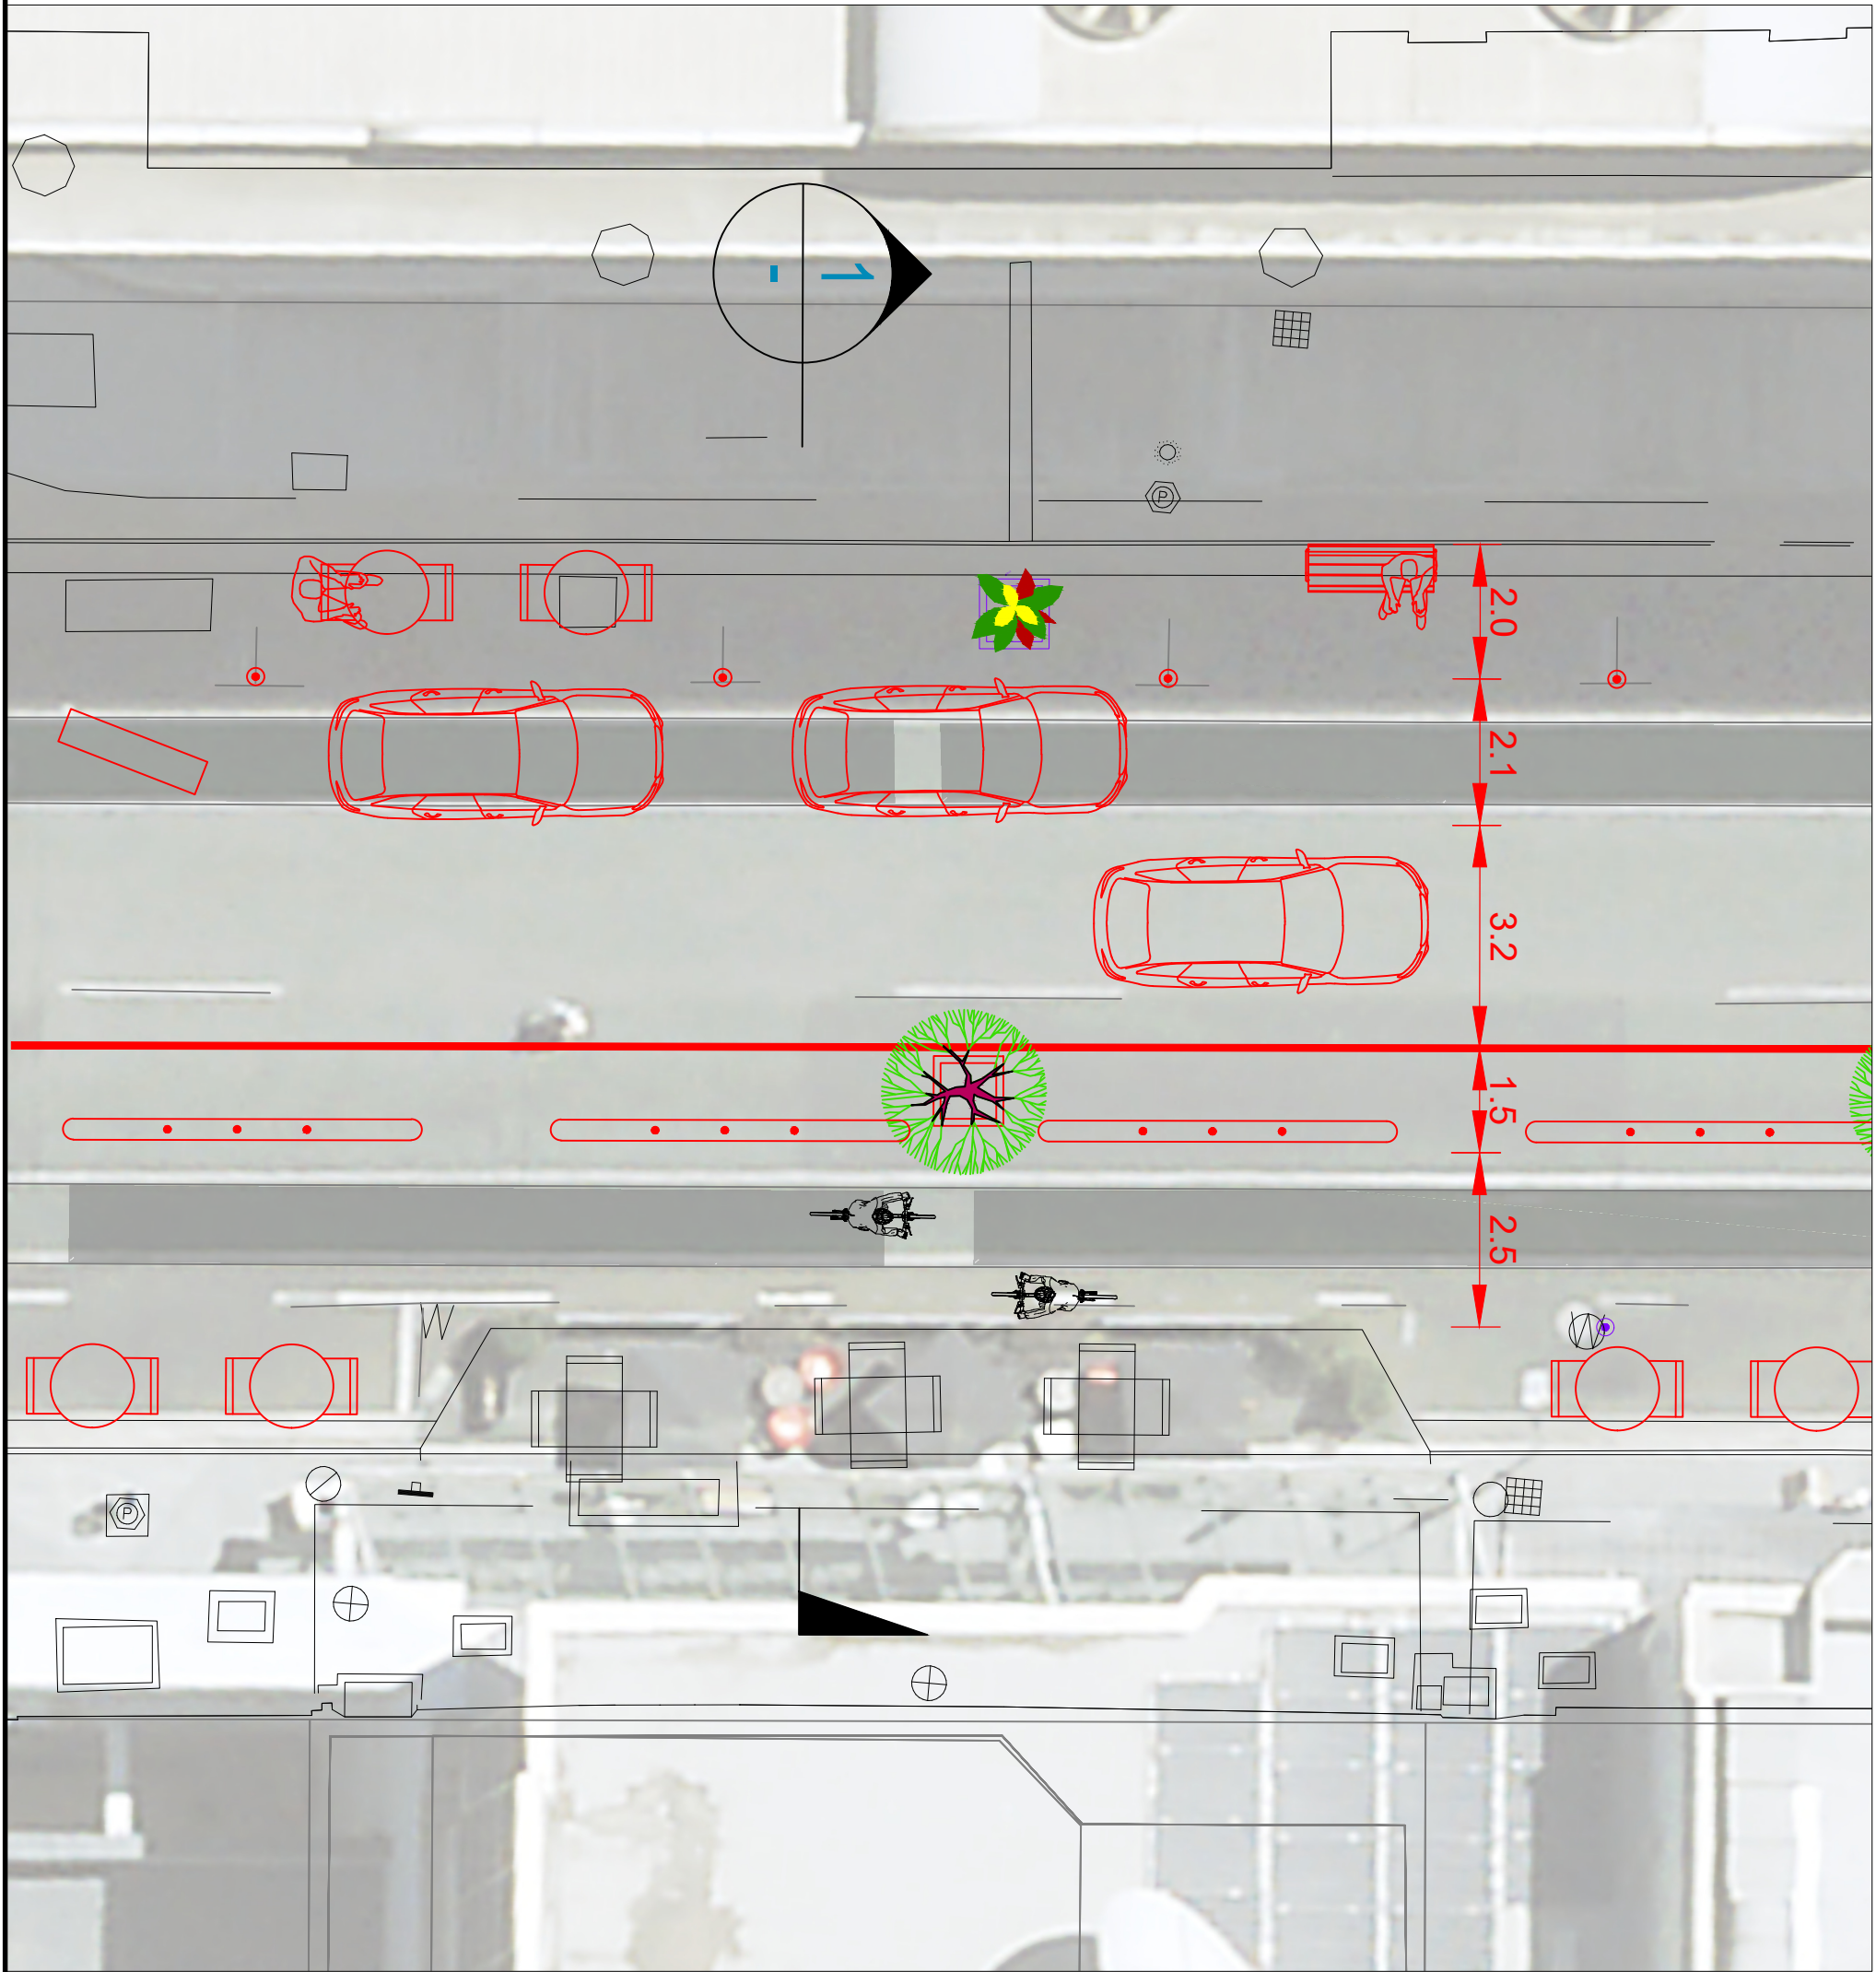

Enlargement
1:100

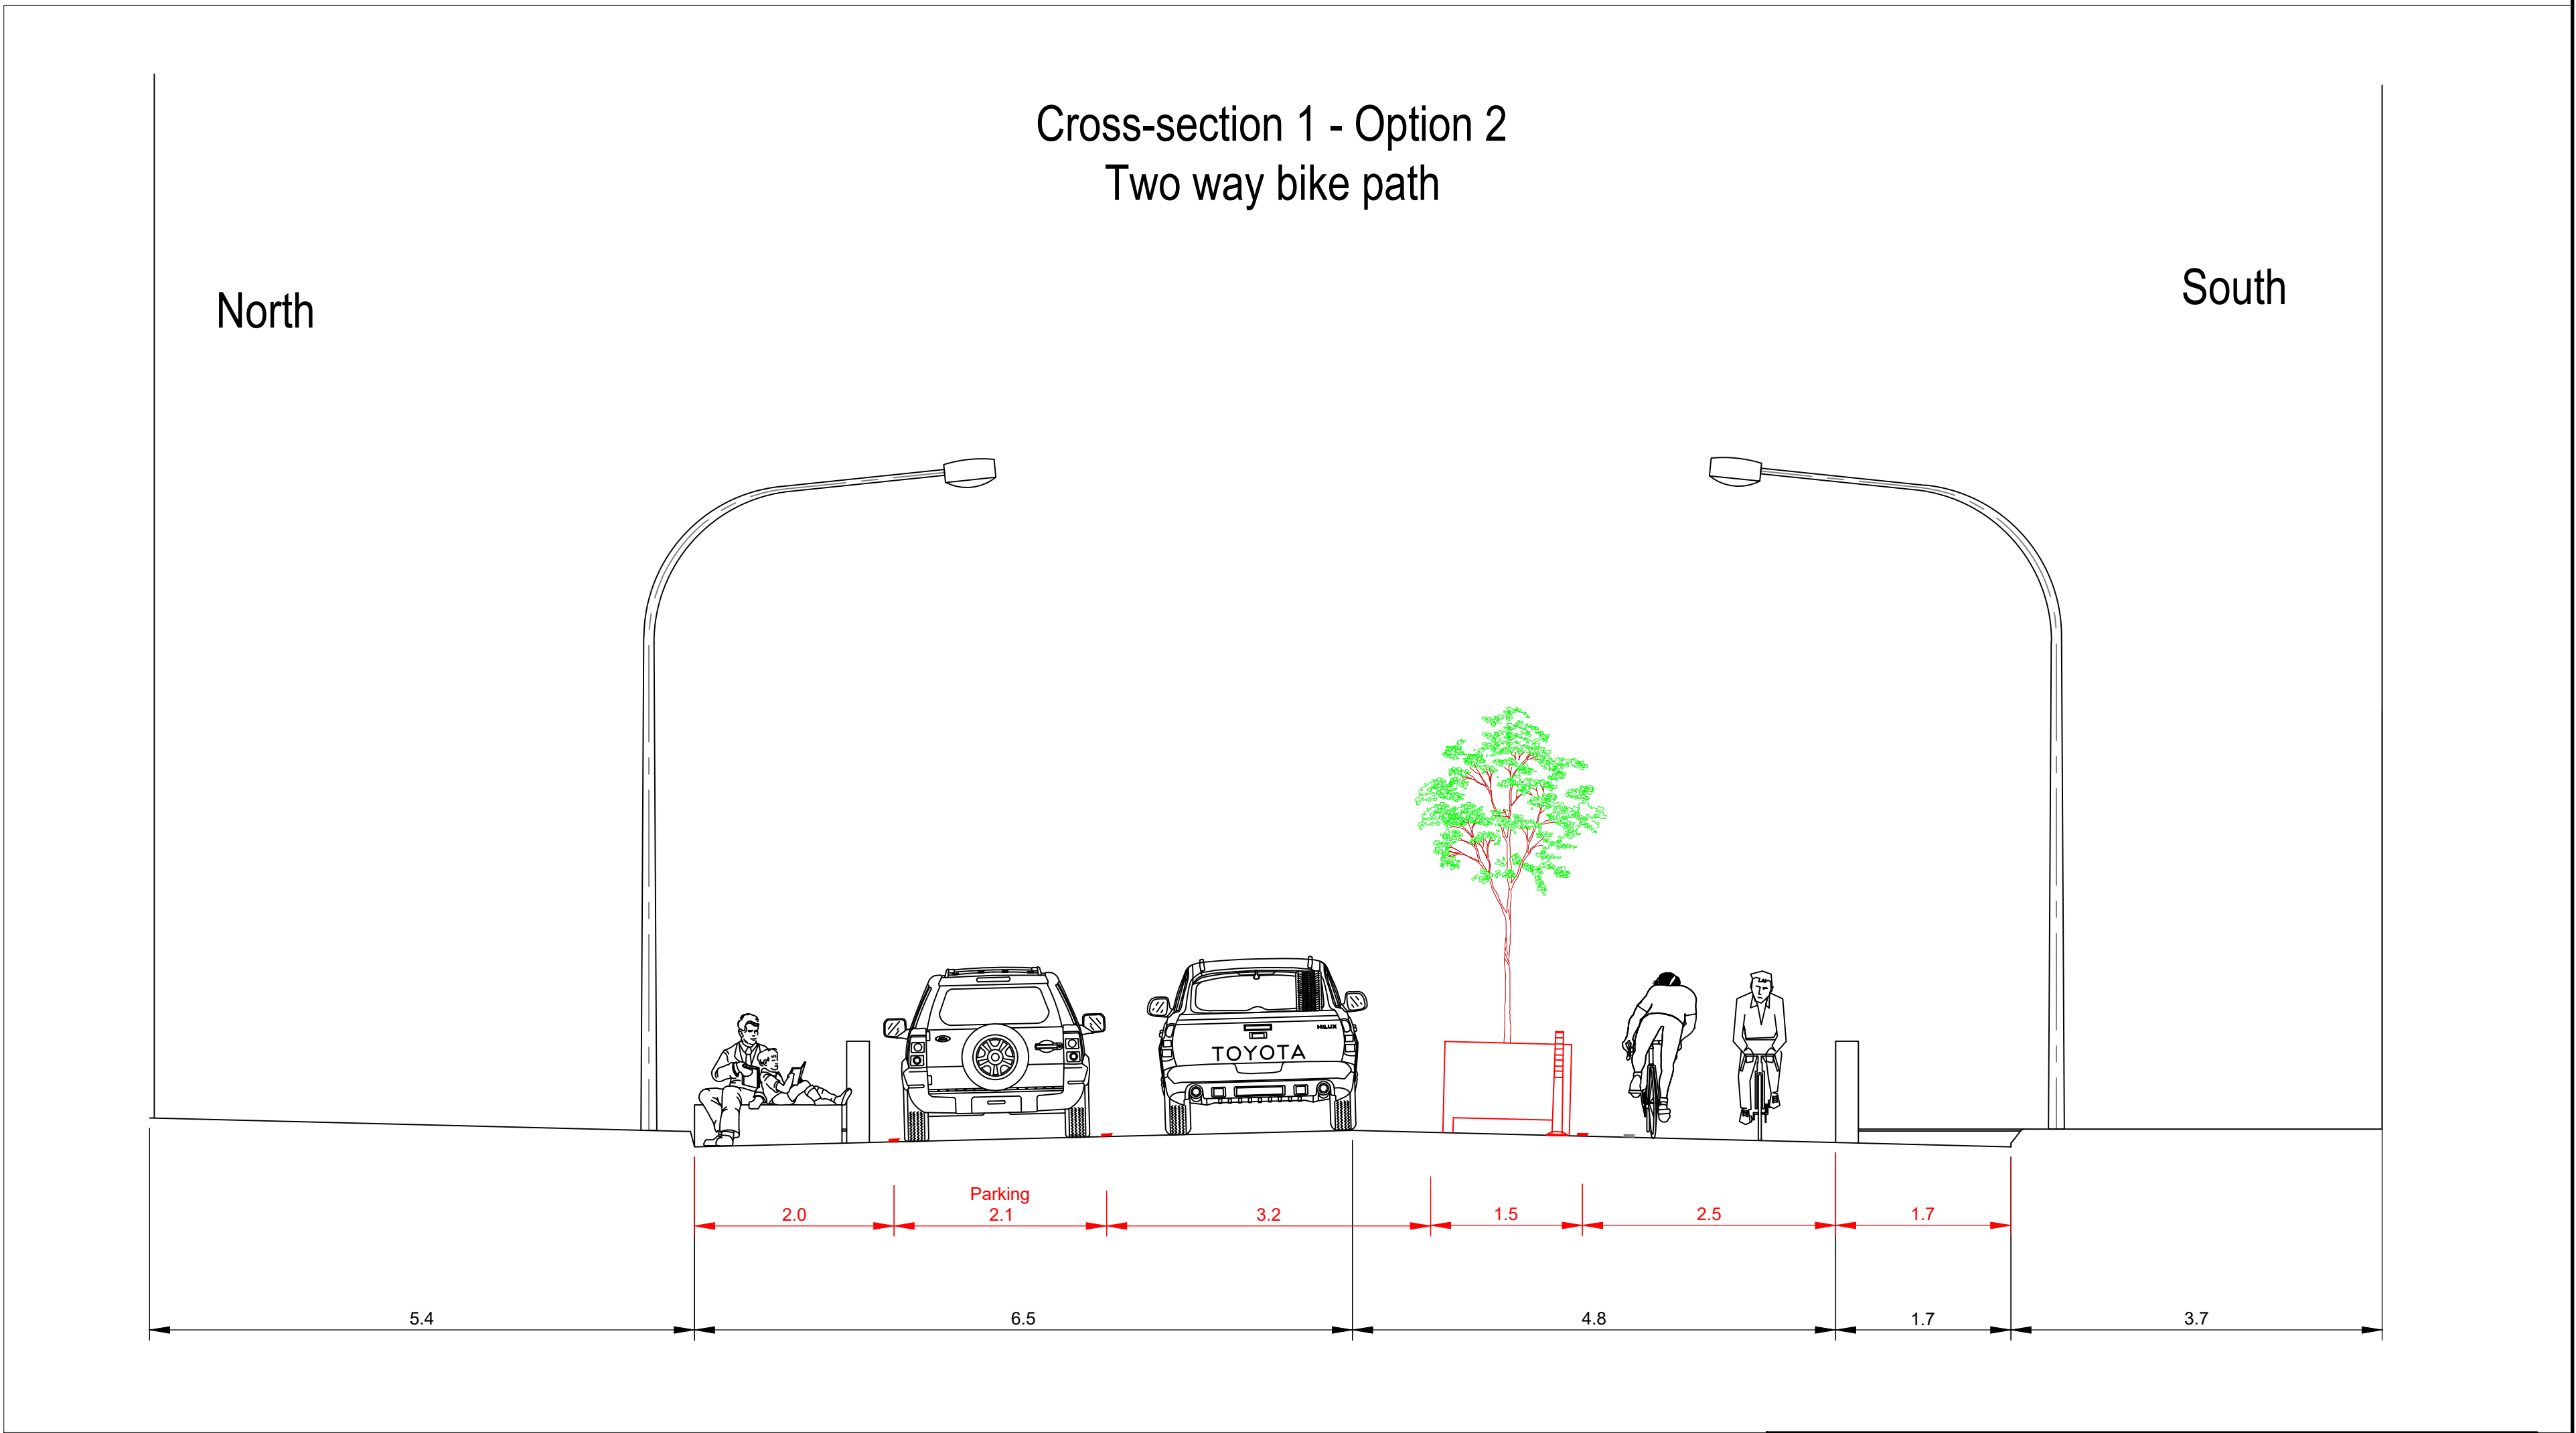

Cross-section 1 - Option 2
Two way bike path

Cross-section
1:50

PRELIMINARY - NOT FOR CONSTRUCTION

DESIGNED	DATE	04/2026	THIS DRAWING SHALL BE READ IN CONJUNCTION WITH THE SPECIFICATION. The Contractor and his Sub-contractors shall verify all dimensions, lines, levels and existing service locations, prior to commencement on site, preparation of detail/shop drawings, and fabrication of construction/building components. CERTIFICATION OF TRAFFIC CONTROL DEVICES I, pursuant to the Minister for Transport's Notice to Council of 22 August 2013, have authorised on this date the installation of traffic control devices (except A.8 Excluded Traffic Control Devices) for and on behalf of the City of Adelaide as shown on this drawing.
DRAWN	DATE	04/2026	
CHECKED	DATE		
QUALITY ASSURED	DATE		

PRELIMINARY REVISIONS			
No.	DESCRIPTION	BY	DATE
A	Preliminary for discussion	CH	24/04/2026

Pirie Street One-way pop up Option: Two-way bike path		
ACC PROJECT NUMBER		
SCALE		
NUMBER OF SHEETS		
SHEET SIZE	A1	
DRAWING SET NUMBER		
26-SKH07	02	