



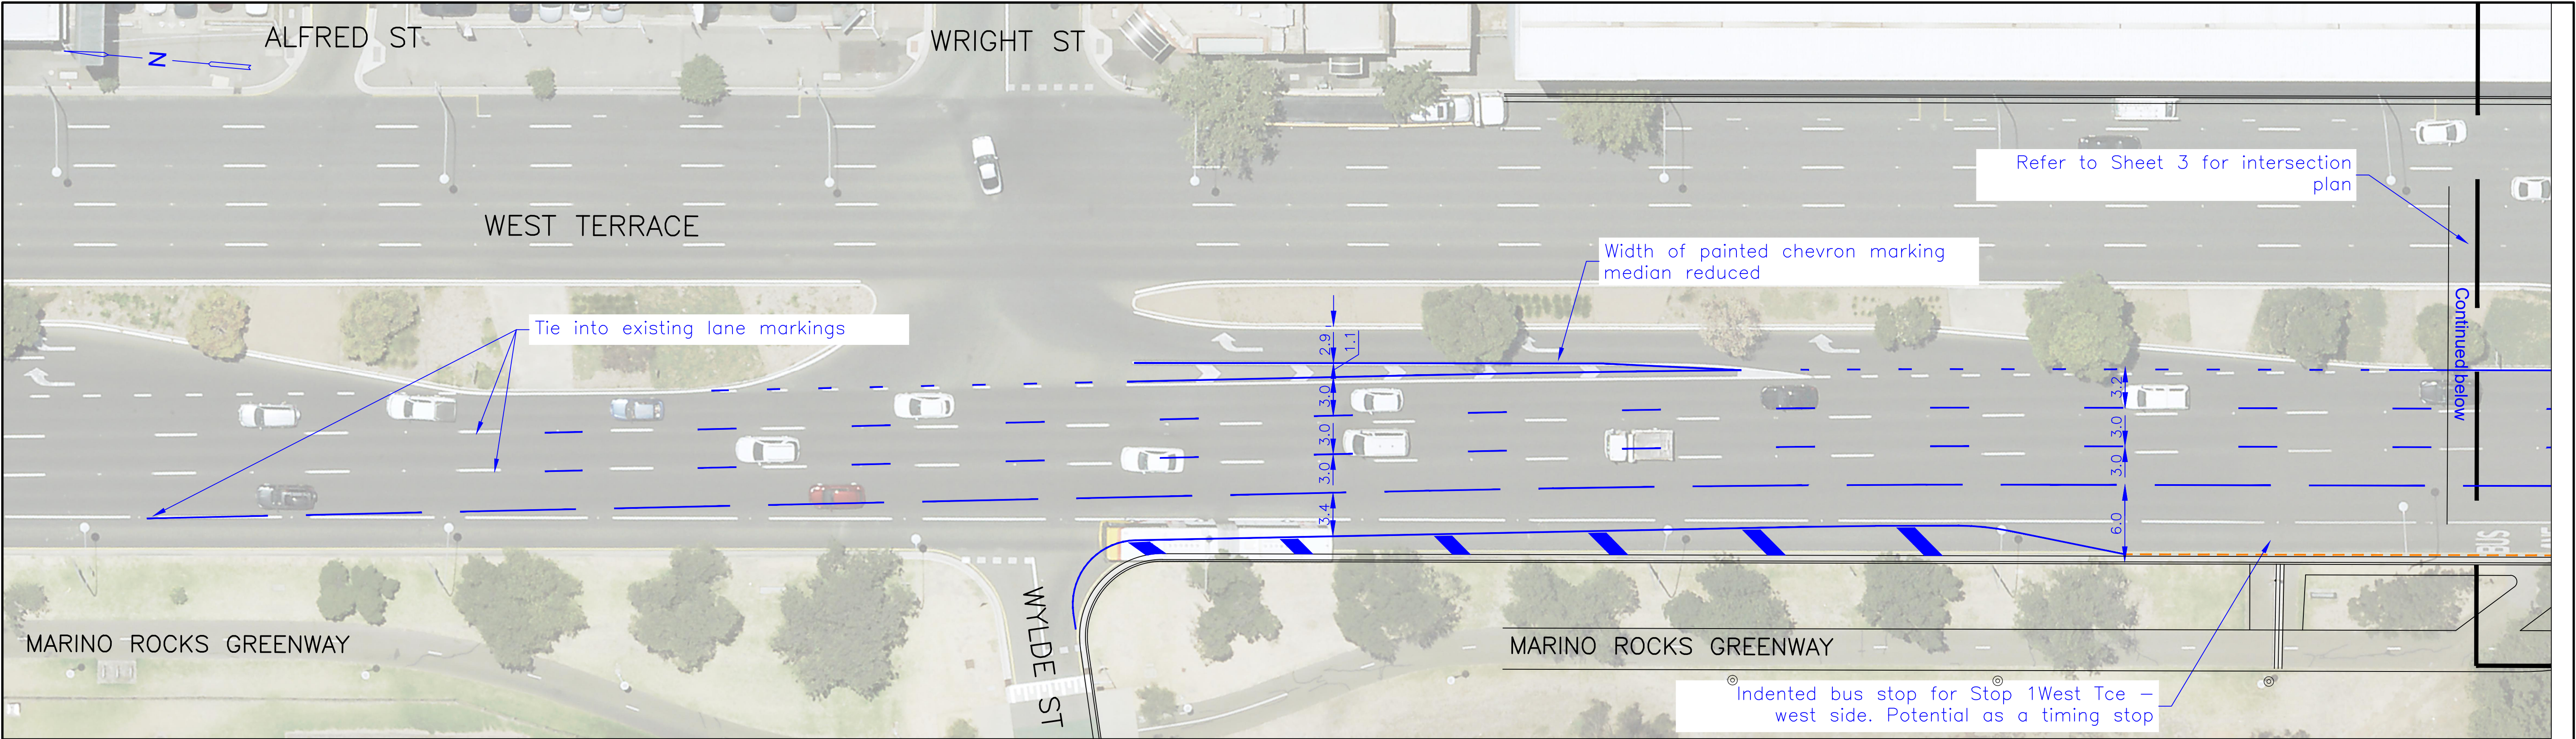


PRELIMINARY - NOT FOR CONSTRUCTION

DESIGNED	CH	DATE	09/2023	THIS DRAWING SHALL BE READ IN CONJUNCTION WITH THE SPECIFICATION. The Contractor and his Sub-contractors shall verify all dimensions, lines, levels and existing service locations, prior to commencement on site, preparation of detail/shop drawings, and fabrication of construction/building components. CERTIFICATION OF TRAFFIC CONTROL DEVICES I, pursuant to the Minister for Transport's Notice to Council of 22 August 2013, have authorised on this date the installation of traffic control devices (except A.8 Excluded Traffic Control Devices) for and on behalf of the City of Adelaide as shown on this drawing.
DRAWN	CH	DATE	09/2023	
CHECKED		DATE		
QUALITY ASSURED		DATE		

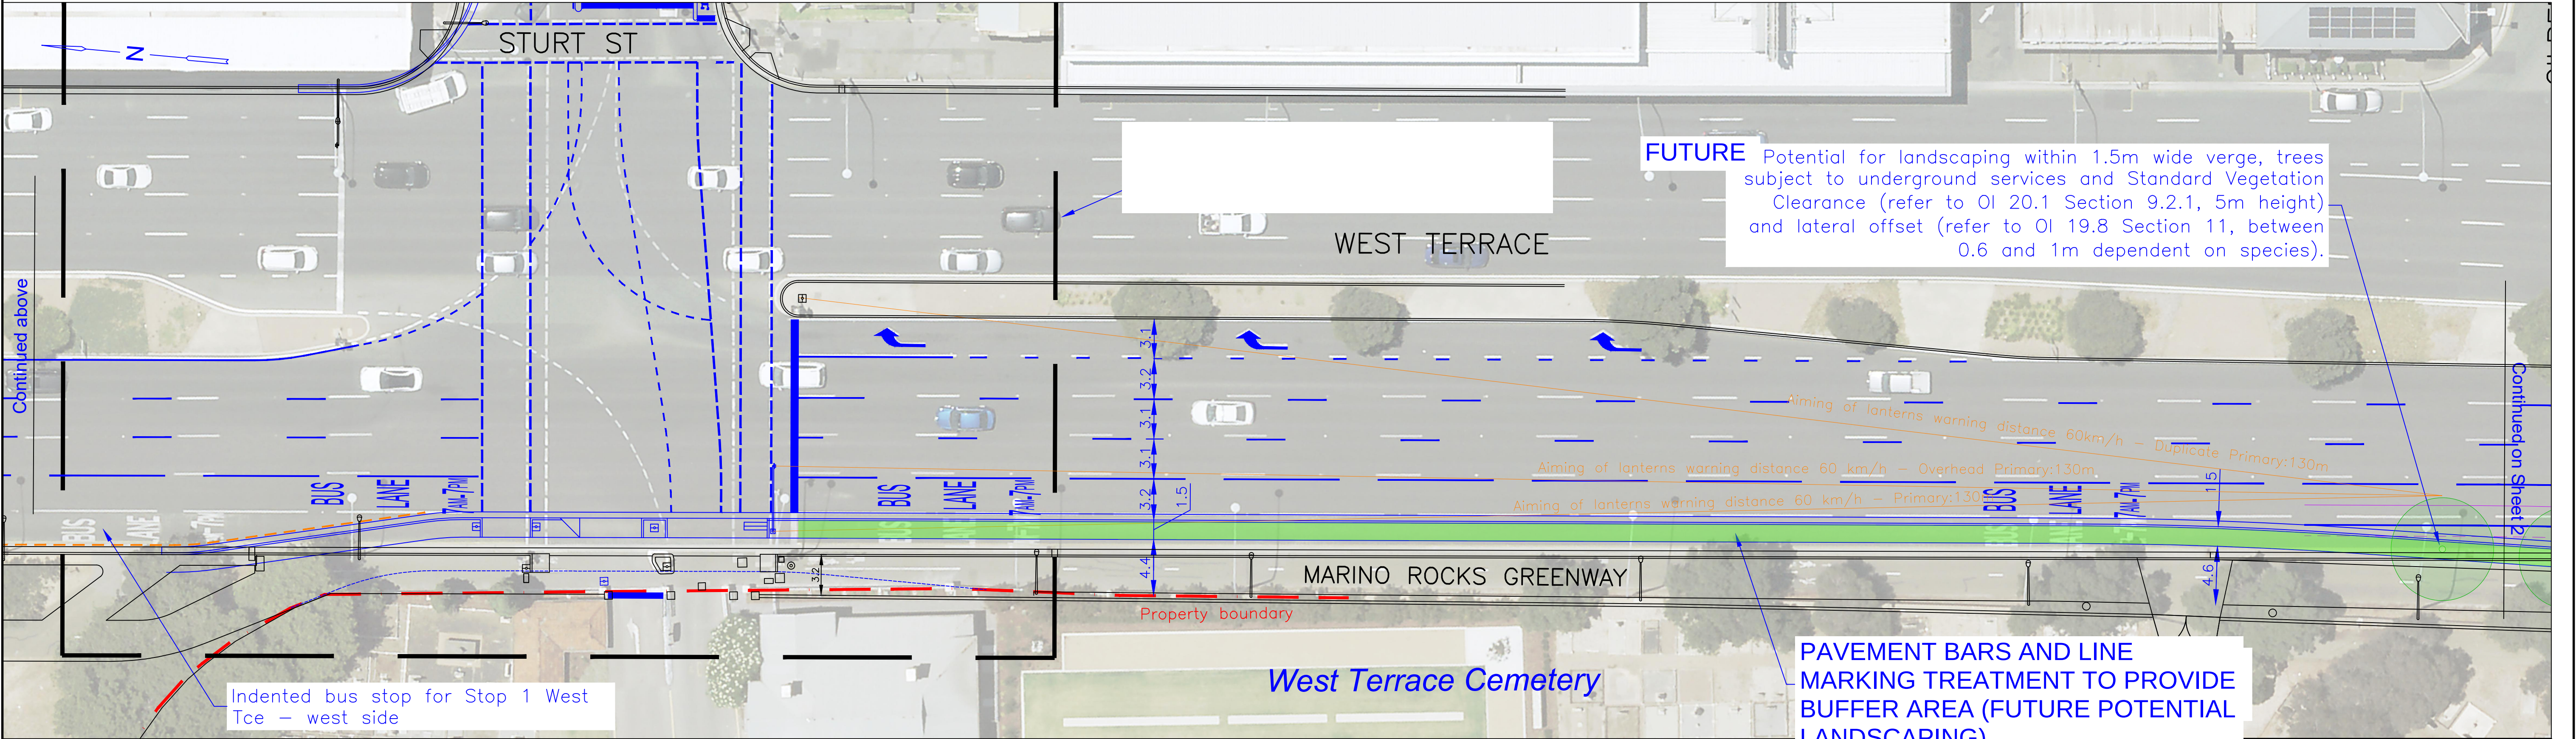

PRELIMINARY REVISIONS			
No.	DESCRIPTION	BY	DATE
A	Preliminary for discussion	CH	31/05/2024

Anzac Hwy/West Terrace		
South Terrace to Sturt Street - Mariono Rocks Greenway		
Option 1: Form 1 lane		
General Arrangement		

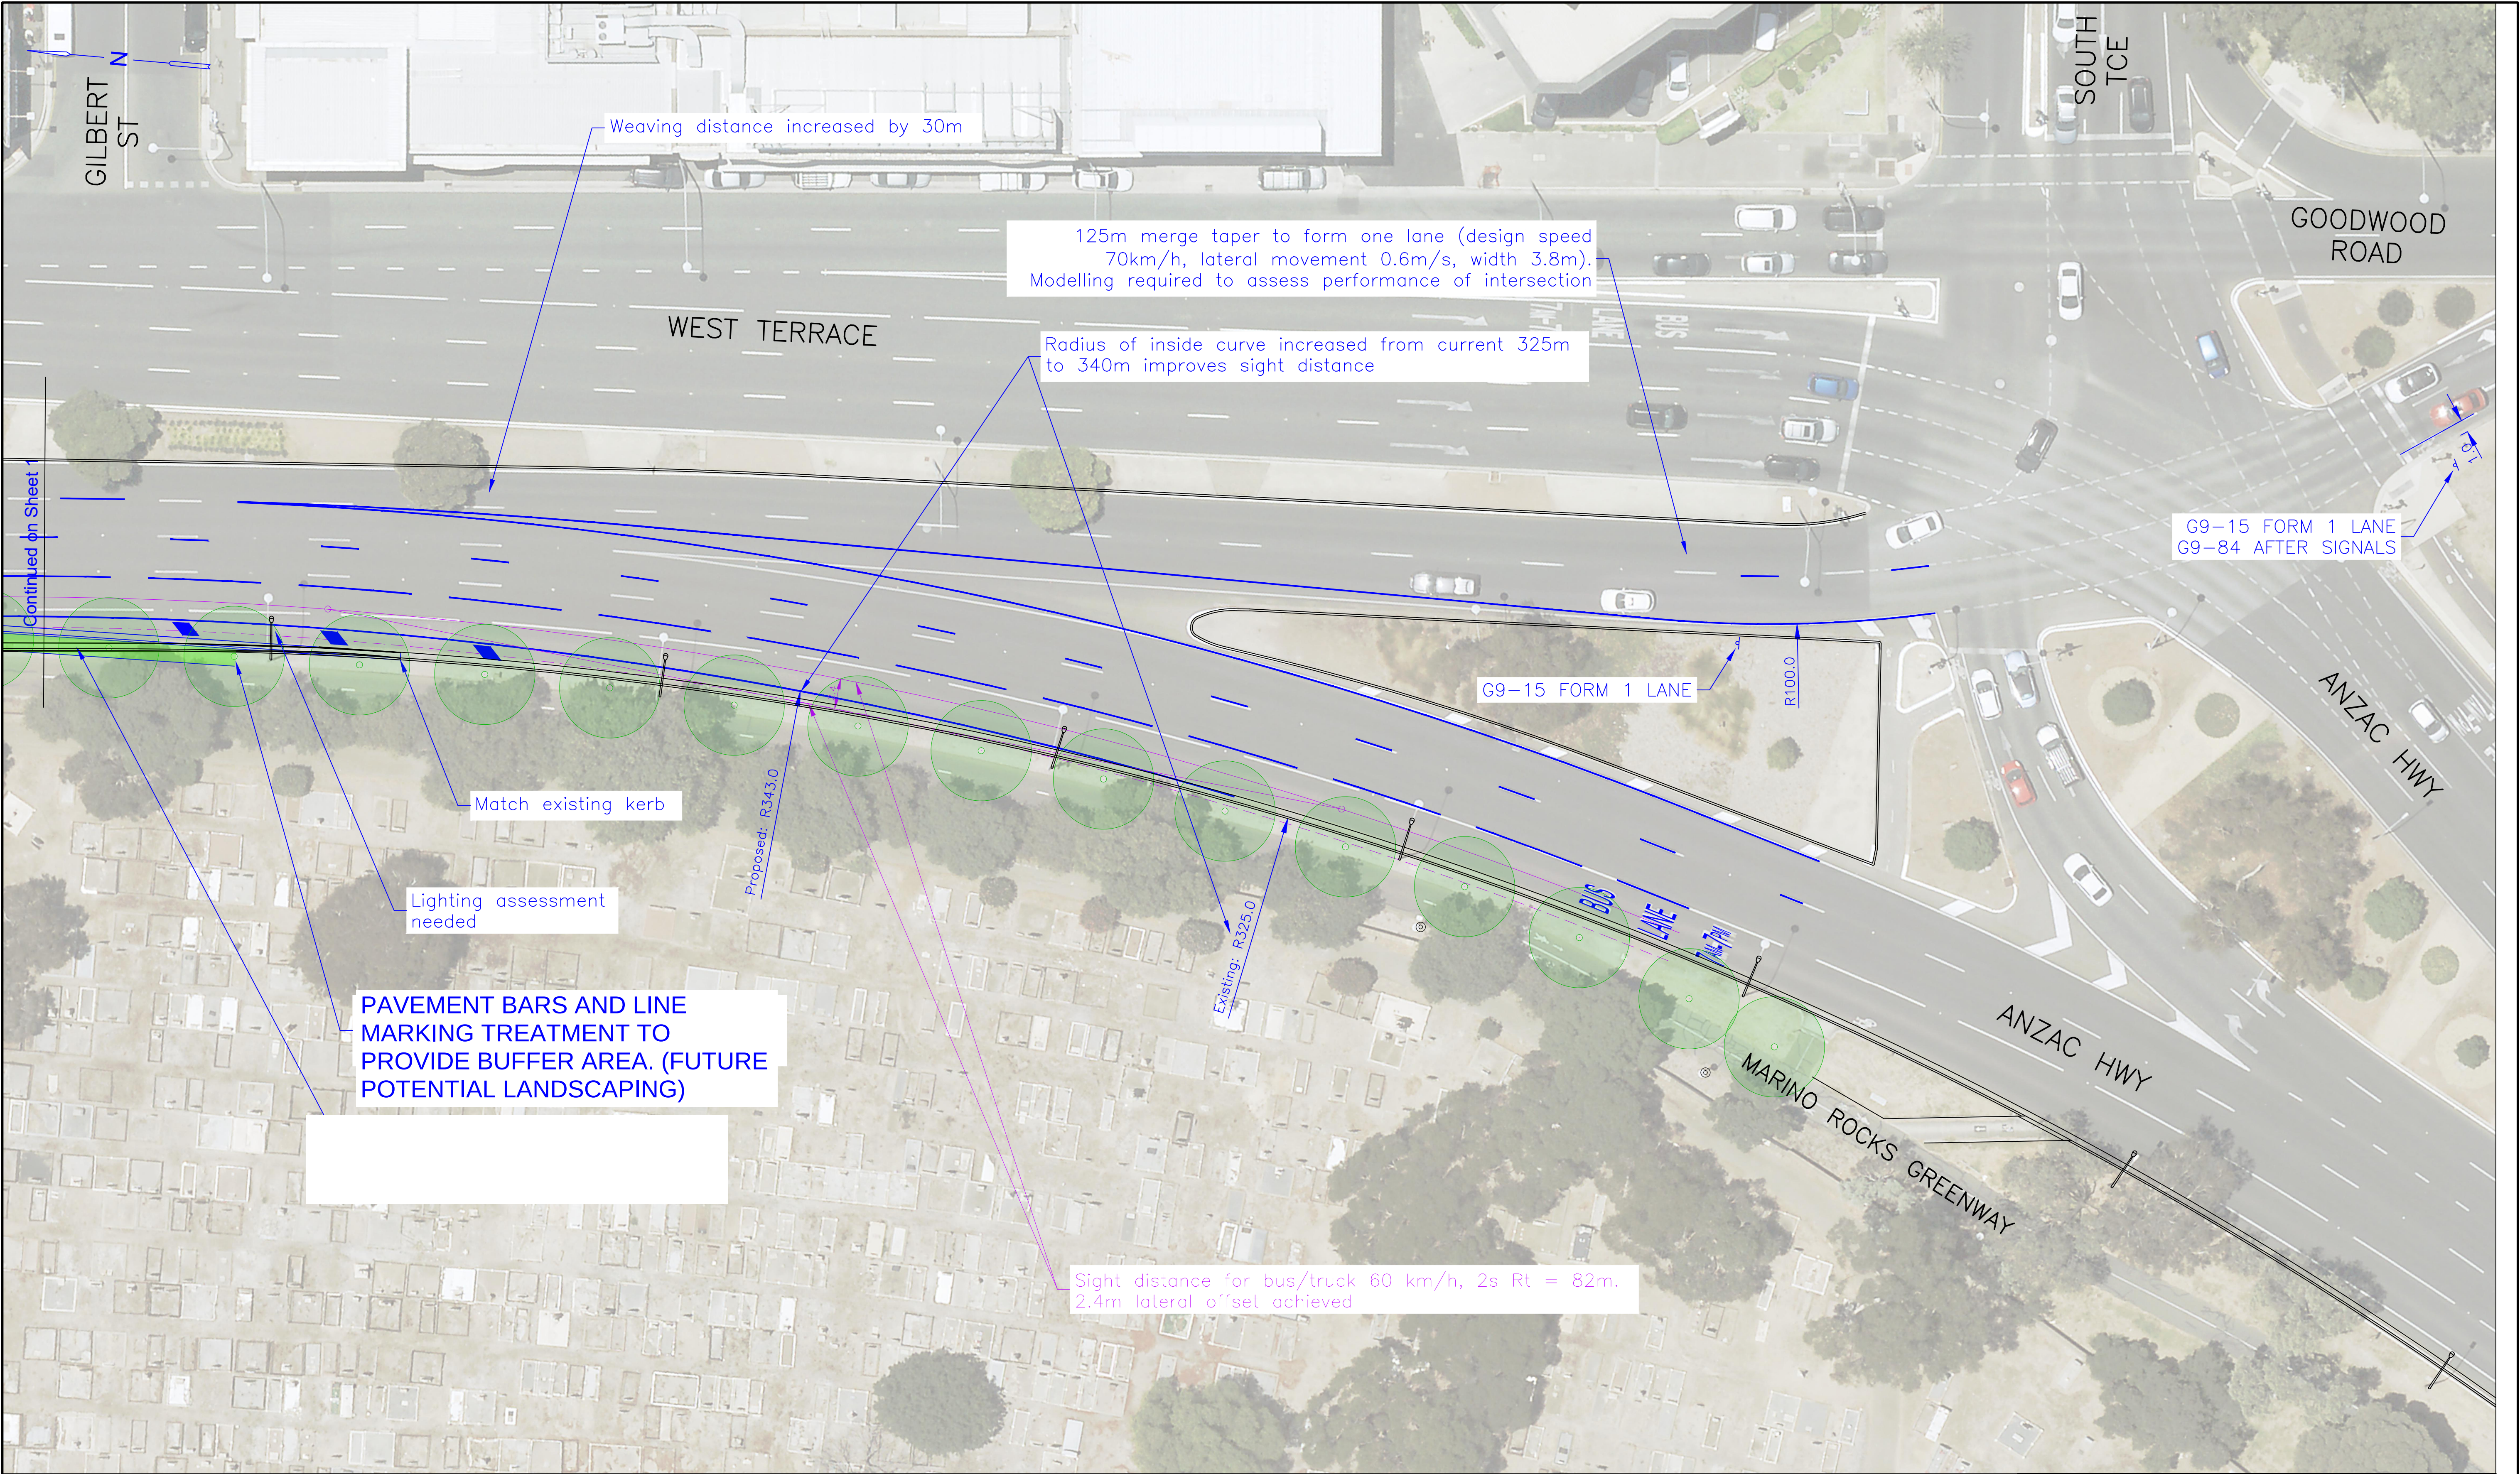

PRELIMINARY - NOT FOR CONSTRUCTION

DESIGNED	CH	DATE	09/2023	THIS DRAWING SHALL BE READ IN CONJUNCTION WITH THE SPECIFICATION. The Contractor and his Sub-contractors shall verify all dimensions, lines, levels and existing service locations, prior to commencement on site, preparation of detail/shop drawings, and fabrication of construction/building components.
DRAWN	CH	DATE	09/2023	
CHECKED		DATE		
QUALITY ASSURED		DATE		
				CERTIFICATION OF TRAFFIC CONTROL DEVICES
				I, pursuant to the Minister for Transport's Notice to Council of 22 August 2013, have authorised on this date the installation of traffic control devices (except A.8 Excluded Traffic Control Devices) for and on behalf of the City of Adelaide as shown on this drawing.



PRELIMINARY REVISIONS			
No.	DESCRIPTION	BY	DATE
A	Preliminary for discussion	CH	31/05/2024

Anzac Hwy/West Terrace	
South Terrace to Sturt Street - Marino Rocks Greenway	
Option 1: Form 1 lane	
General Arrangement	

ACC PROJECT NUMBER	AR
SCALE	1:250
NUMBER OF SHEETS	
SHEET SIZE	A1
DRAWING SET NUMBER	SKH09
SHEET	A 02